SITE MAP OF PROPOSED CHILDREN DAY NURSERY 14, ROYLE GREEN ROAD NORTHENDEN, M22 4NG

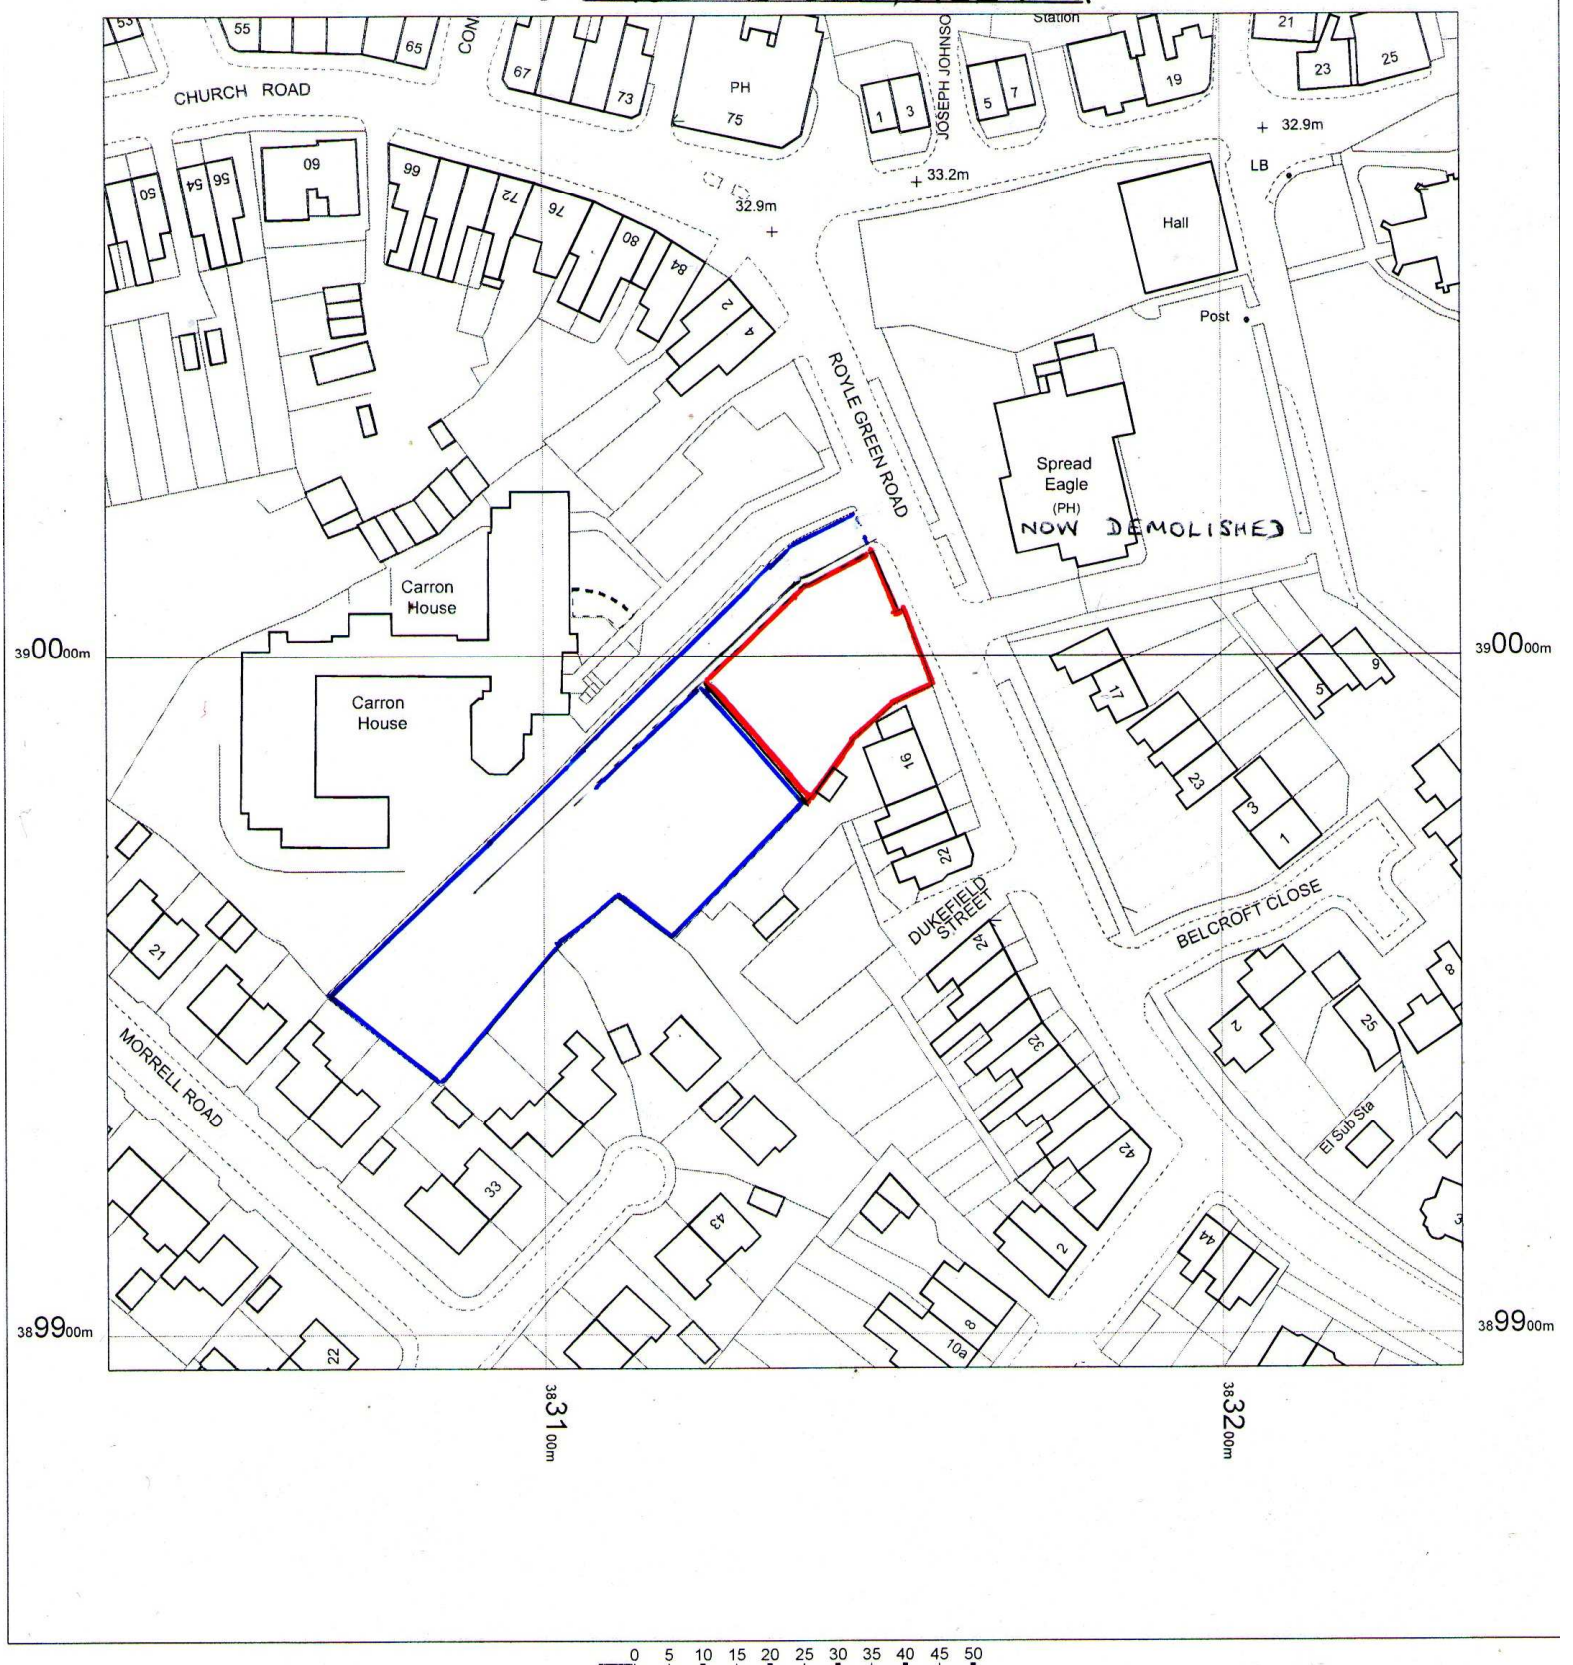

Royle Green Road
Northenden
M22 4LD

OS Mastermap
19 March 2013, ID: MDP-00216062
www.malcolmhughes.co.uk

1:1250 scale print at A4, Centre: 383136 E, 389995 N

©Crown Copyright. Licence no. 100019980

Mapping sourced from Ordnance Survey

MALCOLM HUGHES
LAND SURVEYORS
Chartered Land Surveyors
Tel: 0161 926 0650