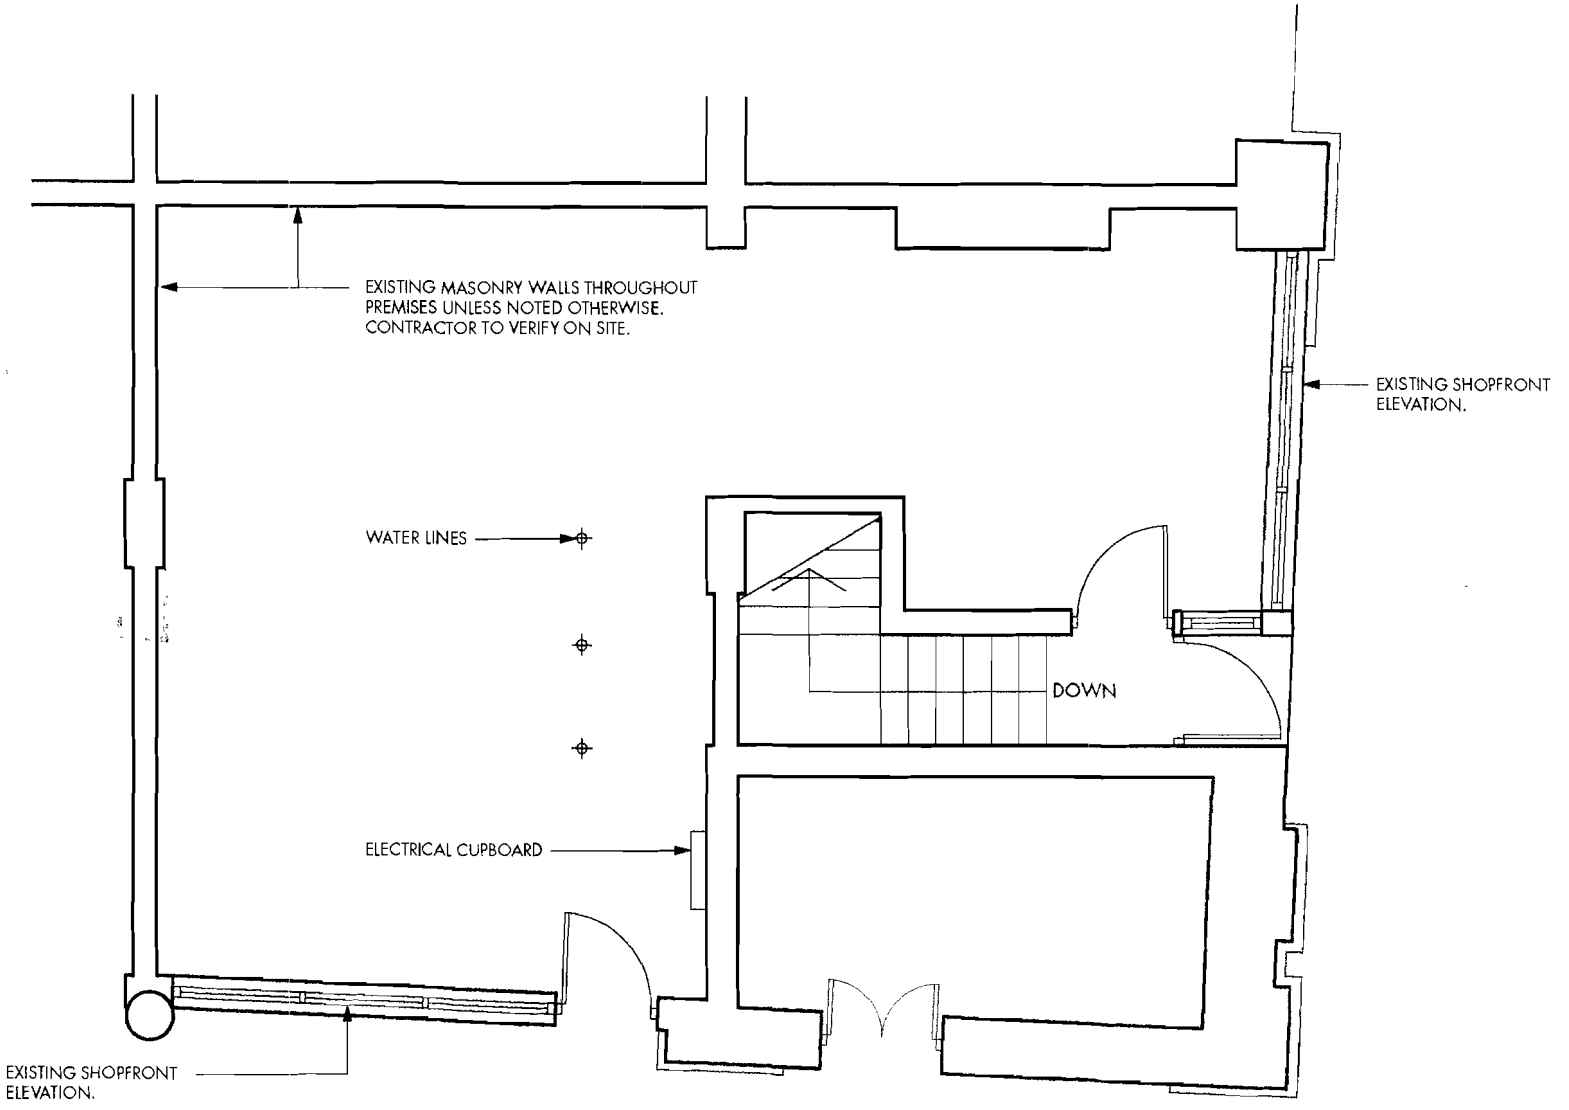


AREA = 64 SQ.M (APPROX)

1 | GROUND FLOOR

SCALE: 1:50

SERAPH DESIGN

9 SOUTHGATE, URMSTON,
MANCHESTER. M41 9FS
TEL: 07971.012.257

LANDLORD INFORMATION

LANDLORD:
MANCHESTER CITY COUNCIL
TOWN HALL
ALBERT SQUARE
MANCHESTER
M60 2LA
0161.234.5000 (TEL)

ALL DIMENSIONS TO BE VERIFIED ON SITE.
DO NOT SCALE OFF DRAWING

All drawings, specifications, and designs © Seraph Design. 2008

REV	DATE	ISSUED FOR
A	24.04.08	INFORMATION
-	17.03.08	INFORMATION

LA DOLCE VITA
UNIT 1
CAMPFIELD AVENUE
MANCHESTER

EXISTING GROUND FLOOR PLAN

SD
#8001

A0.1