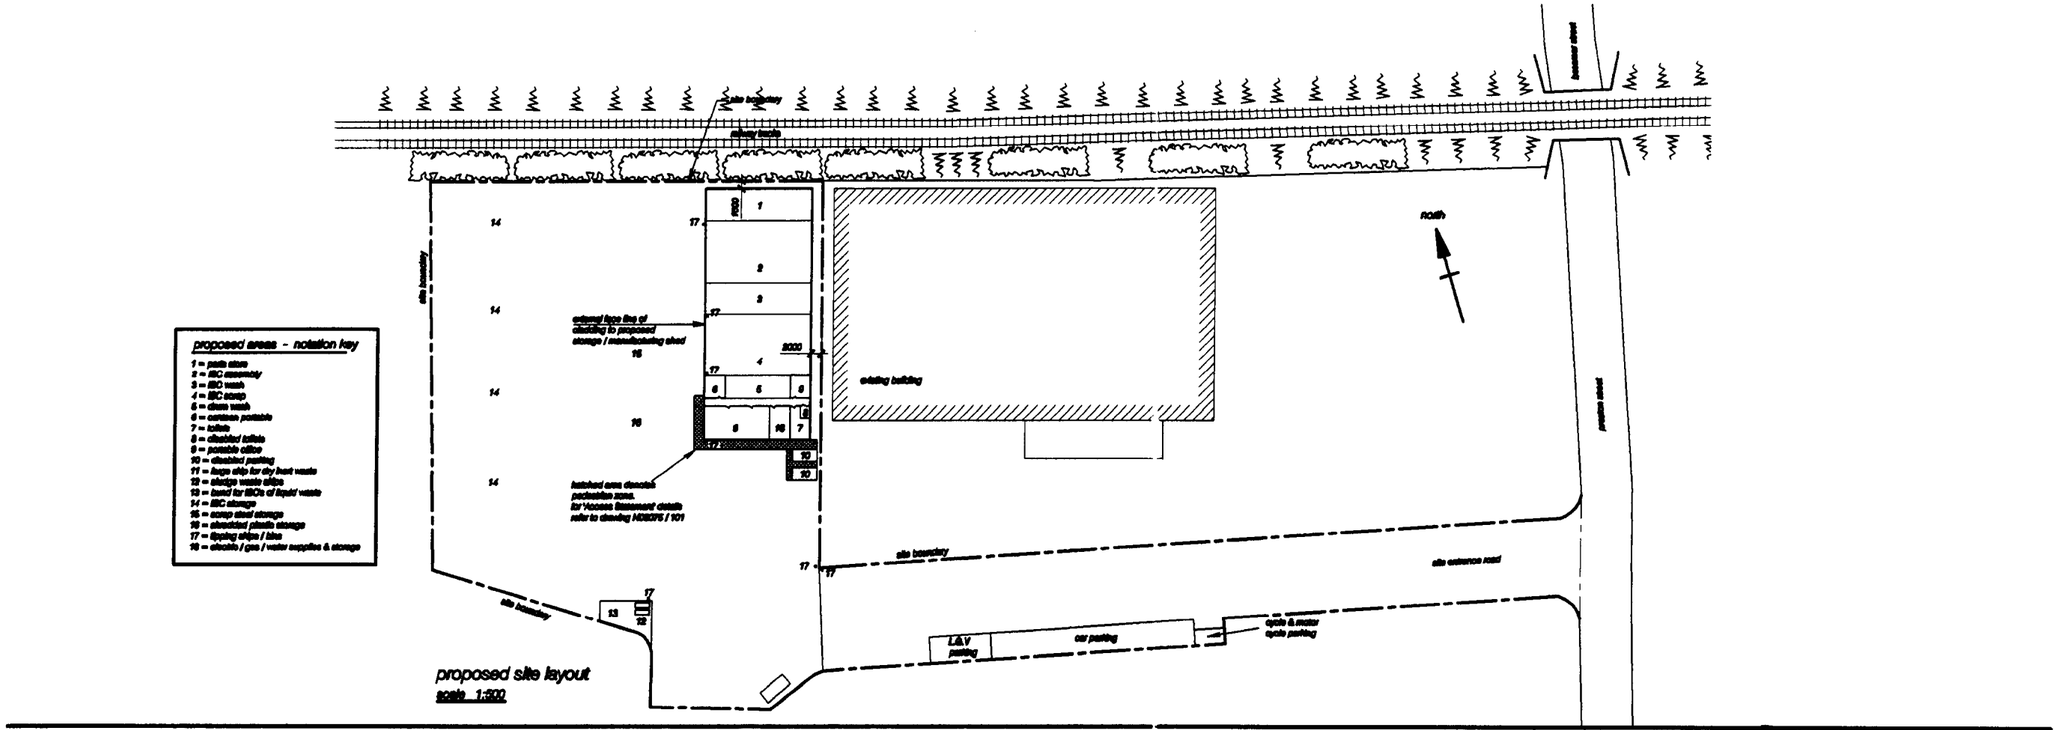

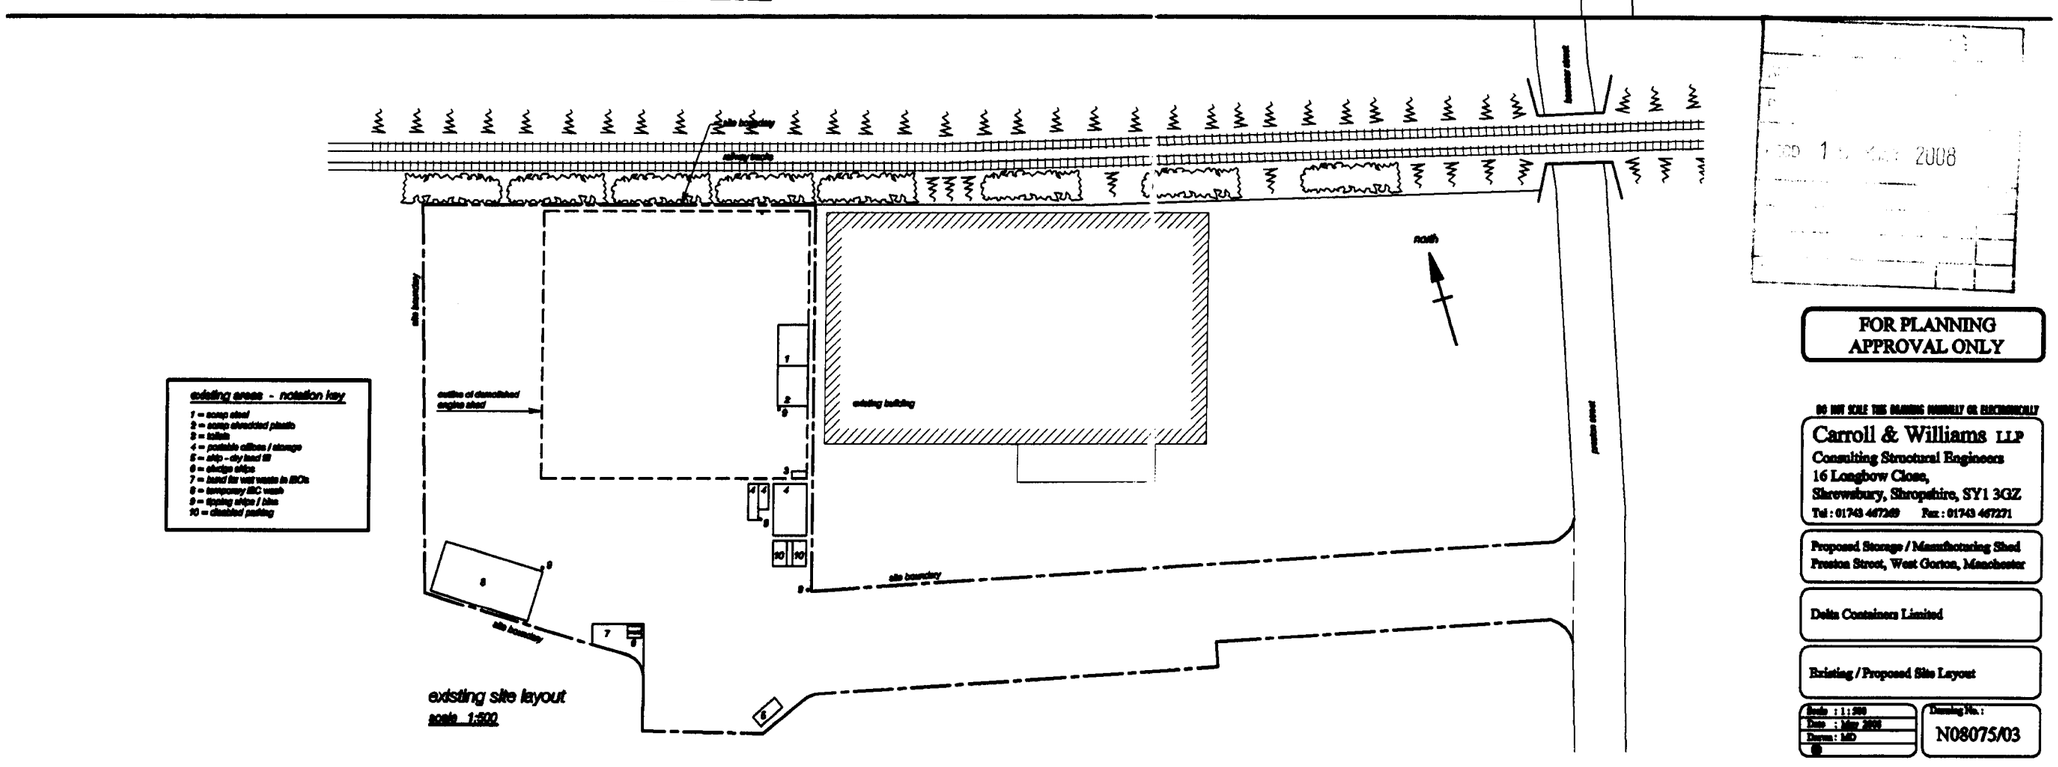

2008

FOR PLANNING APPROVAL ONLY

DO NOT SCALE THIS DRAWING MANUALLY OR ELECTRONICALLY

Carroll & Williams LLP
Consulting Structural Engineers
16 Longbow Close,
Shrewsbury, Shropshire, SY1 3GZ
Tel : 01743 467269 Fax : 01743 467271

Proposed Storage / Manufacturing Shed
Preston Street, West Gorton, Manchester

Delta Containers Limited

Existing / Proposed Site Layout

Scale : 1 : 500
Date : May 2008
Drawn : MD

Drawing No. : N08075/03