PLANS PREPARED FOR LOCAL AUTHORITY APPROVAL. ALL DIMENSIONS TO BE CHECKED ON SITE



FRONT ELEVATION

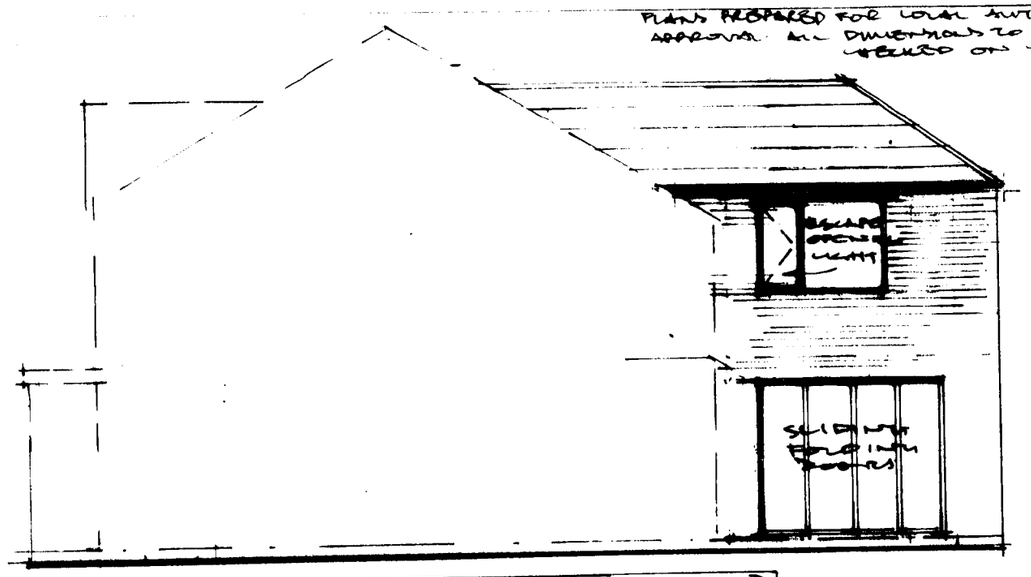

SIDE ELEVATION (GARAGE OMITTED)

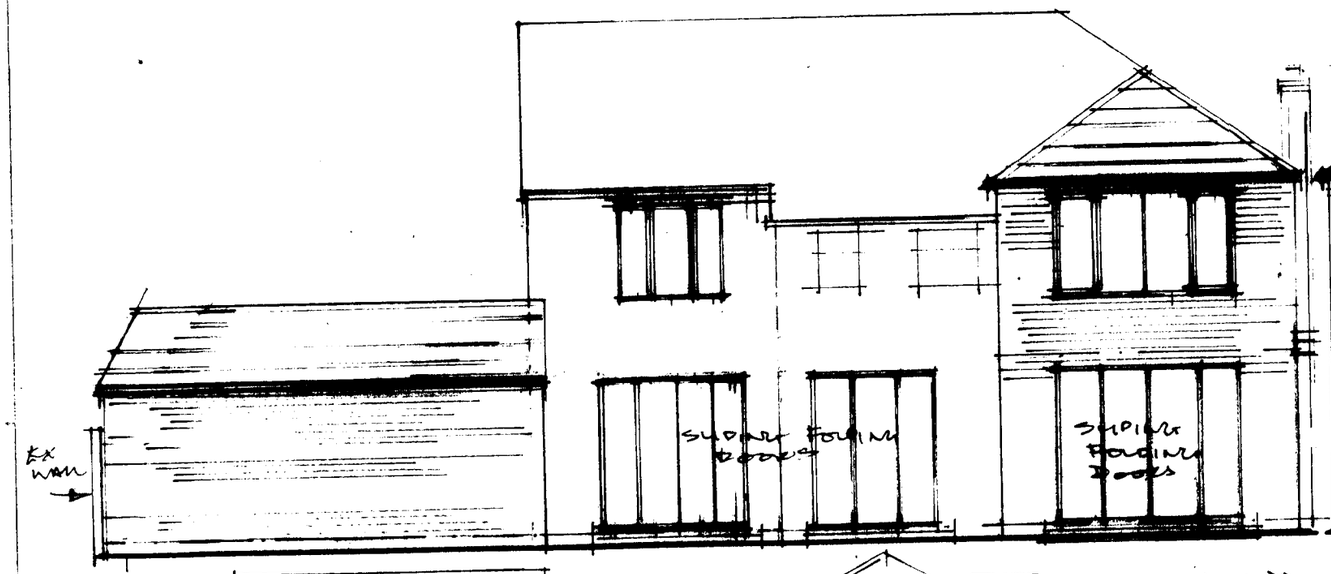

REAR ELEVATION

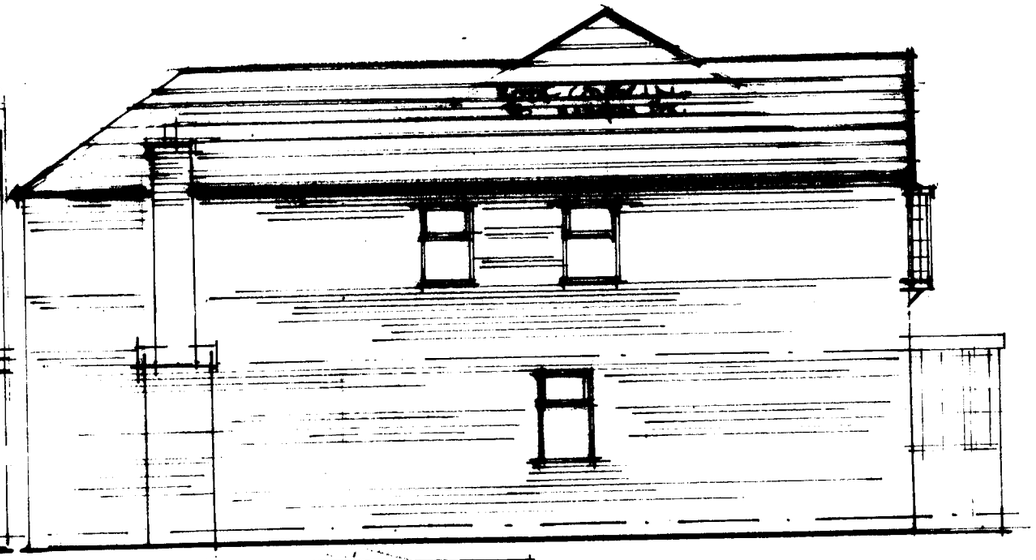

SIDE ELEVATION

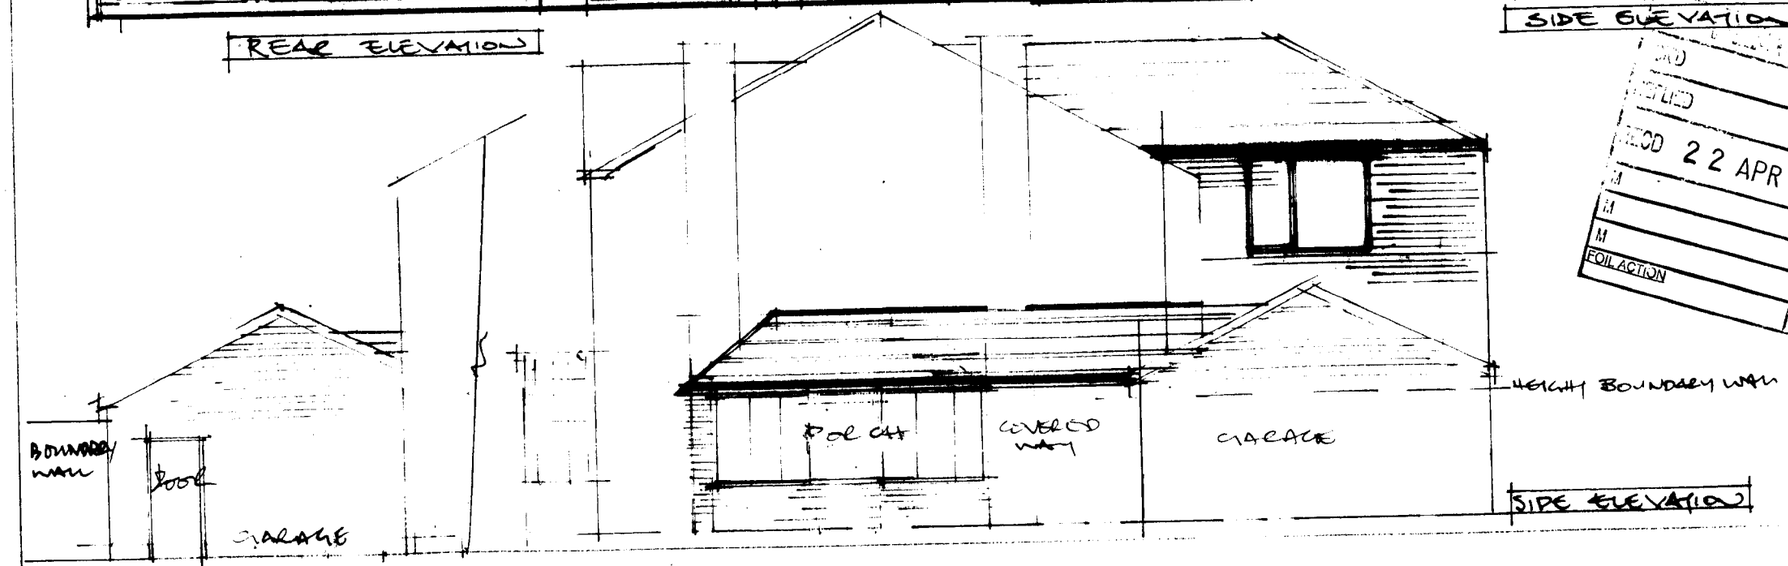

SIDE ELEVATION

RECD 22 APR 2008
FOIL ACTION
INIT REC'D

PROPOSED EXTENSIONS AT 9 SPRINGDALE GARDENS DIDSBURY

PROPOSED ELEVATIONS

SCALE 1:100

DRWG No 08/007A