




FRONT ELEVATION 47 MILFORD

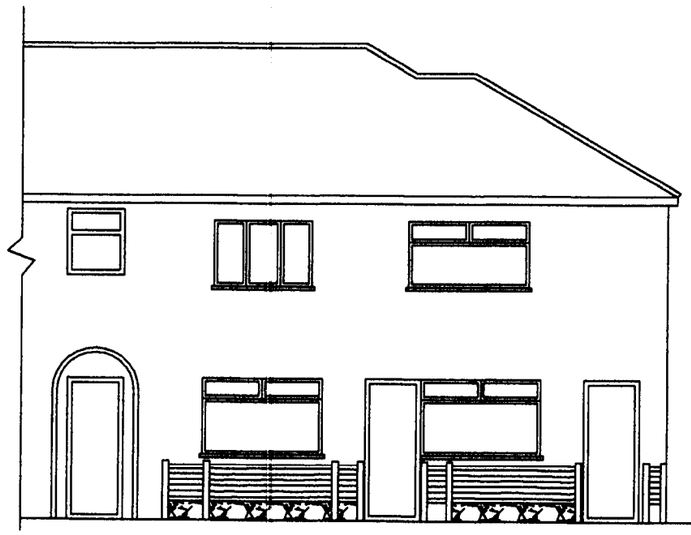


PROPOSED FRONT ELEVATION

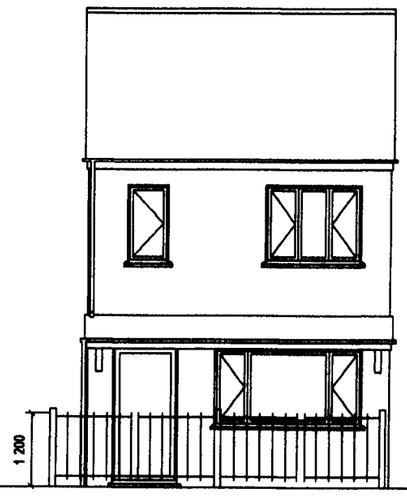


FRONT ELEVATION NO 49 MILFORD

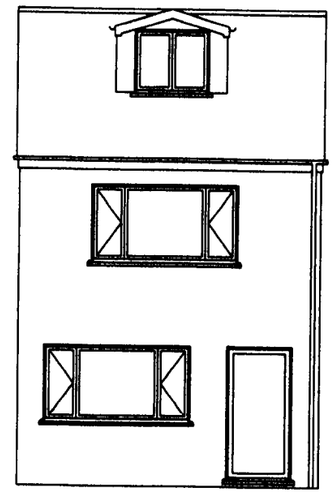


PROPOSED REAR ELEVATION

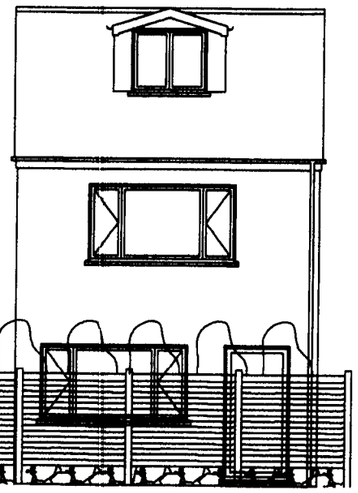

PROPOSED REAR ELEVATION

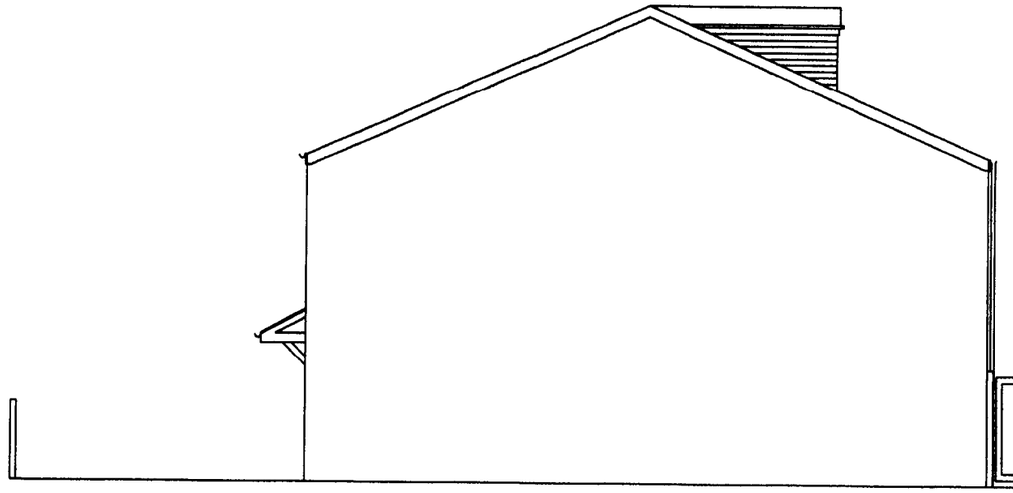

PROPOSED SIDE ELEVATION A

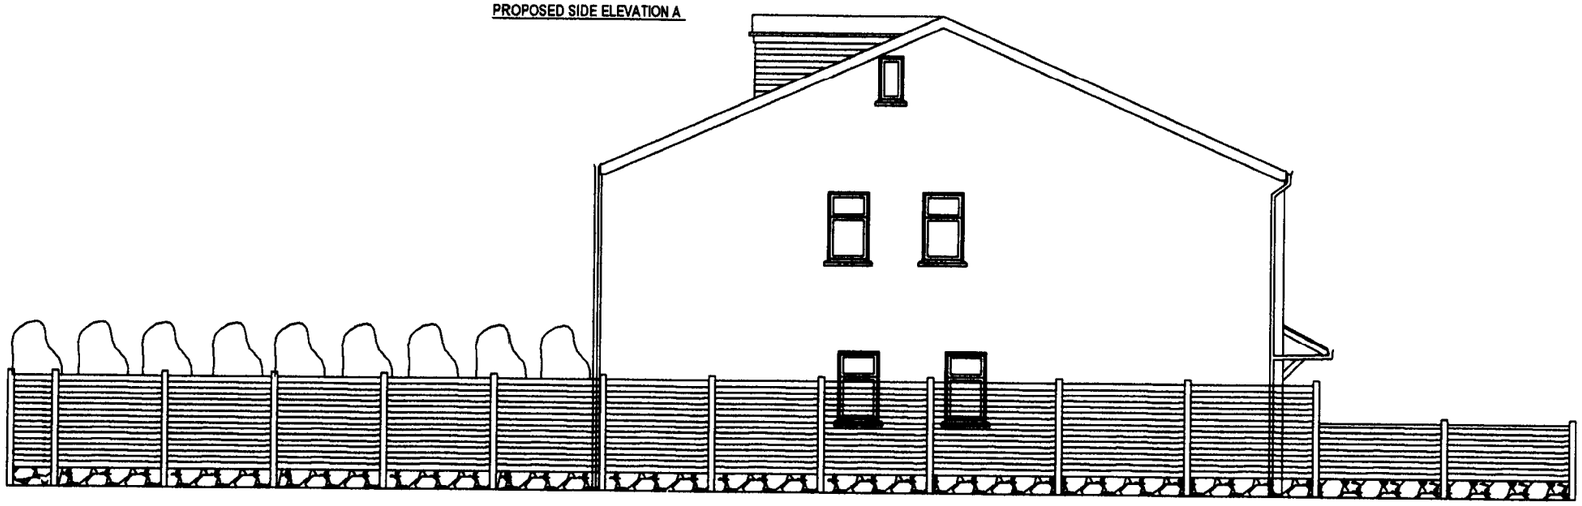

PROPOSED SIDE ELEVATION B

PLANNING
ACKD
REPLIED
RECD 2 3 MAY 2008

PROJECT ADDRESS:-49 MILFORD DRIVE LEVENSHULME MANCHESTER M19 2RY
PROJECT:- 1 NR DWELLING HOUSE
CLIENT:- MR D.J. PATEL
SCALE:- 1:100 DIMS:-METERS DATE:- 21 MAY 2008