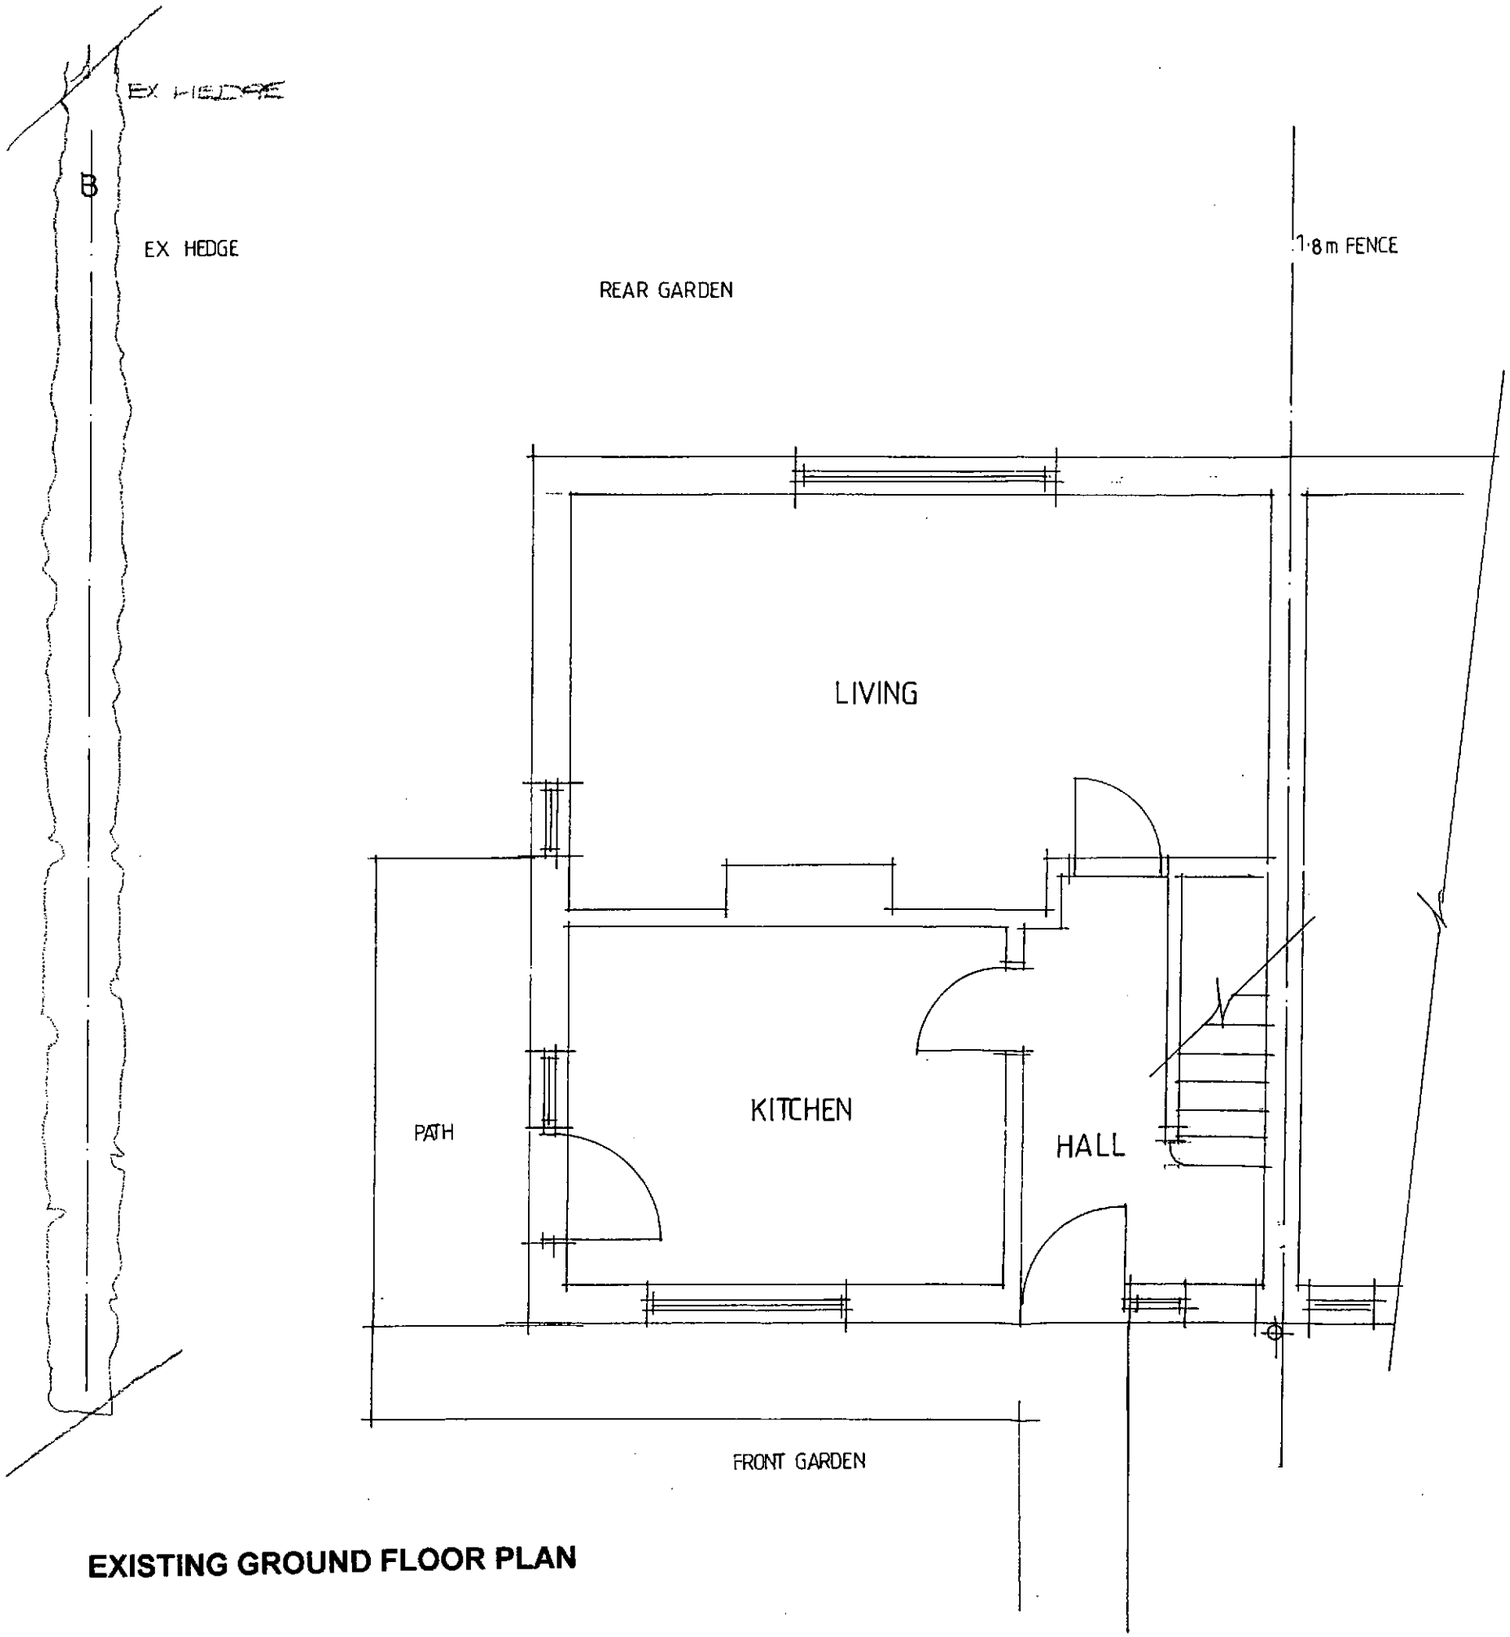

PLANNING AND BUILDING CONTROL
11 OCT 2012

0 1 2 3m

EXISTING GROUND FLOOR PLAN

TITLE
EXISTING GROUND FLOOR PLAN
PROJECT
410 VICTORIA ROAD
HIGHER BLACKLEY
MANCHESTER
M9 OHQ
CLIENT
MR & MRS M ALLEN

SCALE 1: 50 @A3 **AUG 12**

DRG No VR/PL/01

rdps
RESIDENTIAL DESIGN AND PLANNING SERVICES
31 GLENSIDE DRIVE
WILMSLOW
CHESHIRE
SK9 1EH
rdps@btinternet.com tel 01625 525266 mob 07895 415100

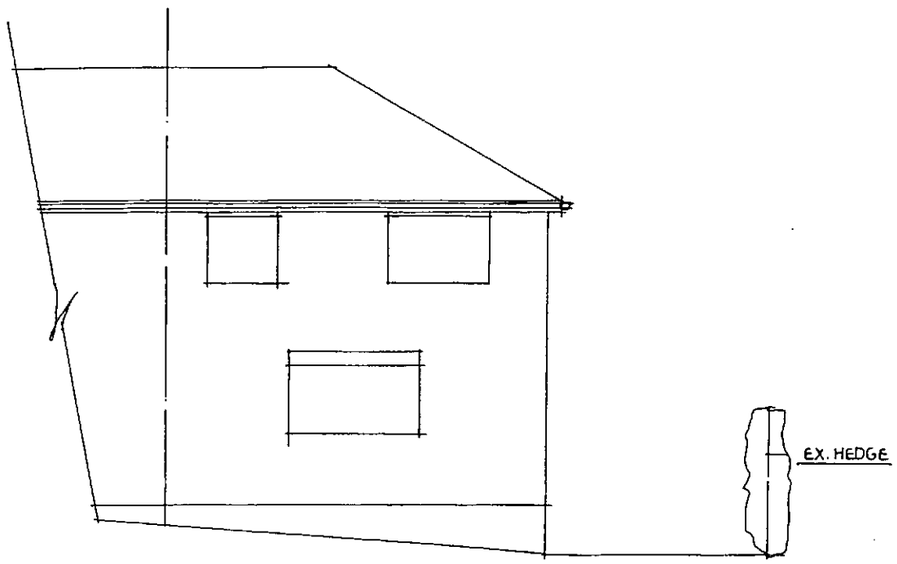

REAR ELEVATION

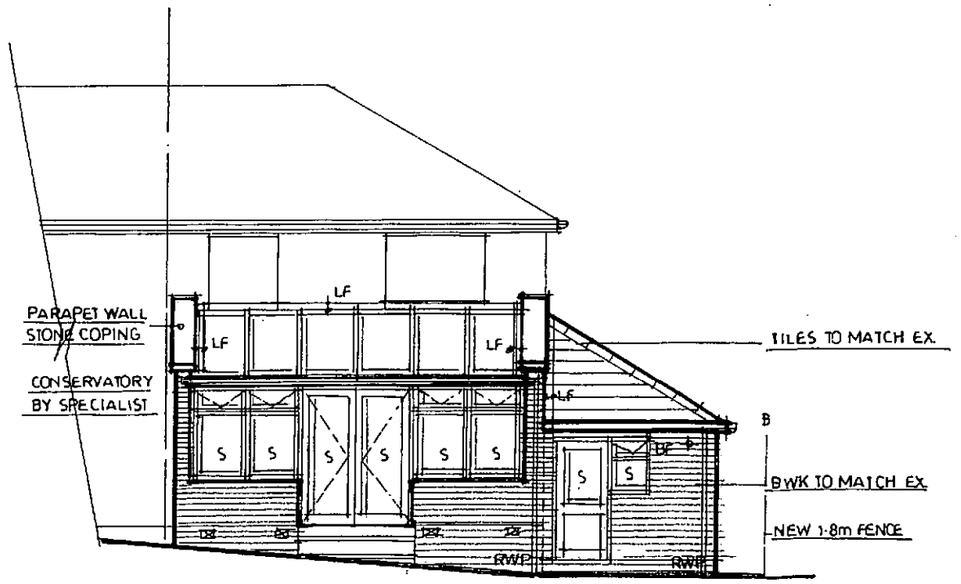

REAR ELEVATION

NOTE:-
DO NOT SCALE FROM THIS DRAWING. USE ONLY DIMENSIONS SHOWN
ALL DIMENSIONS SHALL BE CHECKED AND CONFIRMED ON SITE PRIOR TO COMMENCEMENT / ORDER OF MATERIALS / COMPONENTS.
ANY DISCREPANCIES TO BE REPORTED TO THE ARCHITECT / ENGINEERS FOR CLARIFICATION.

PLANNING AND
BUILDING CONTROL
11 OCT 2012

0 1 2 3 4 5m

TITLE
EXISTING / PROPOSED ELEVATIONS
PROJECT
410 VICTORIA ROAD
HIGHER BLACKLEY
MANCHESTER
M9 OHQ
CLIENT
MR & MRS M ALLEN

SCALE 1:100@A3 **AUG 12**

DRG No VR/PL/04

rdps
RESIDENTIAL DESIGN AND PLANNING SERVICES
31 GLENSIDE DRIVE
WILMSLOW
CHESHIRE
SK9 1EH
rdps@btinternet.com tel 01625 525266 mob 07895 415100

NOTE:-
DO NOT SCALE FROM THIS DRAWING. USE ONLY DIMENSIONS SHOWN
ALL DIMENSIONS SHALL BE CHECKED AND CONFIRMED ON SITE PRIOR
TO COMMENCEMENT / ORDER OF MATERIALS / COMPONENTS.
ANY DISCREPANCIES TO BE REPORTED TO THE ARCHITECT / ENGINEERS
FOR CLARIFICATION.

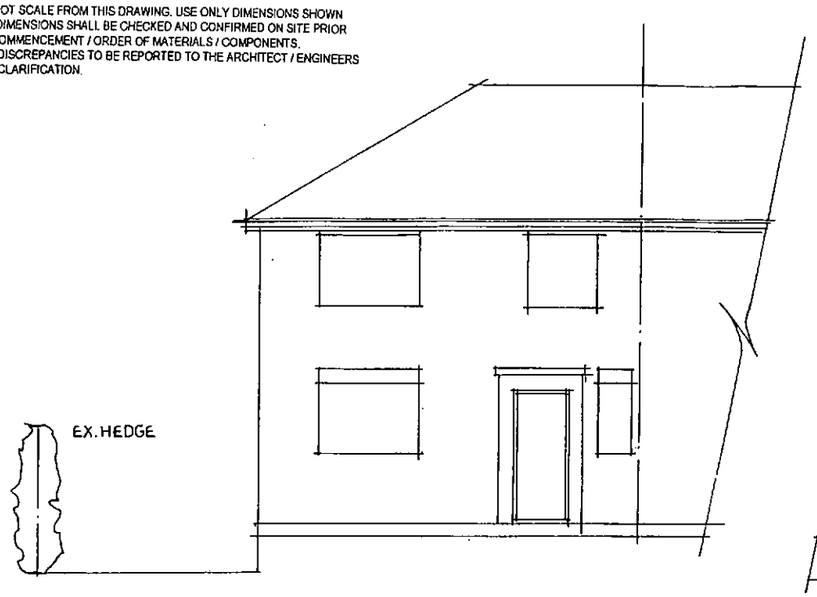

FRONT ELEVATION

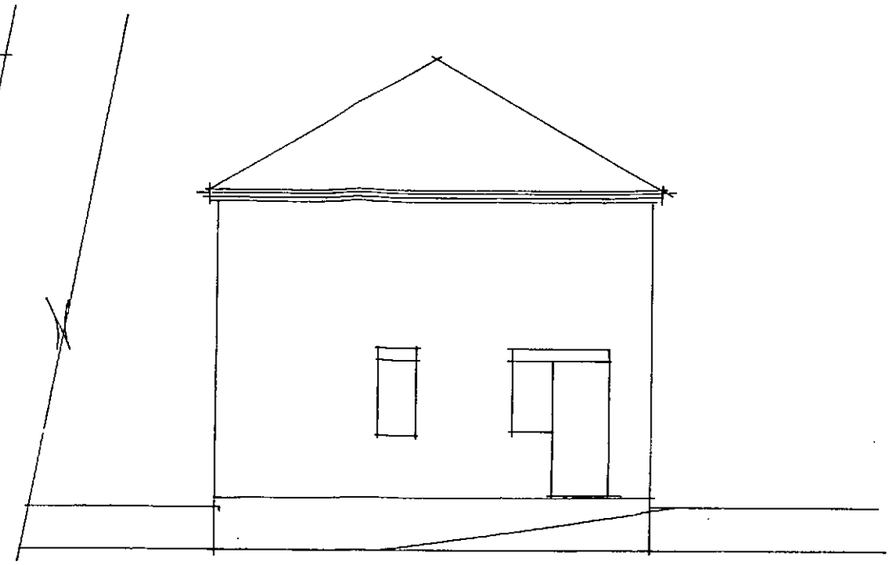

SIDE ELEVATION

MATERIALS-
External Walls – To match existing
Roof – Tiles to match existing
Lower roofs – Sandtoft 20/20 or similar
Windows – High performance UPVC white
Rainwater Goods – UPVC Black
Doors – High Performance UPVC

PLANNING AND
BUILDING CONTROL
11 OCT 2012

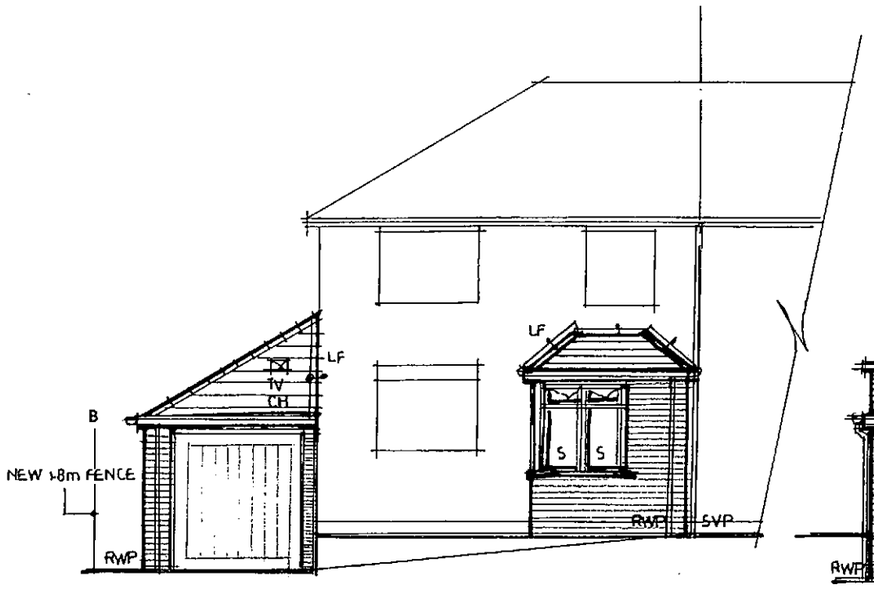

FRONT ELEVATION

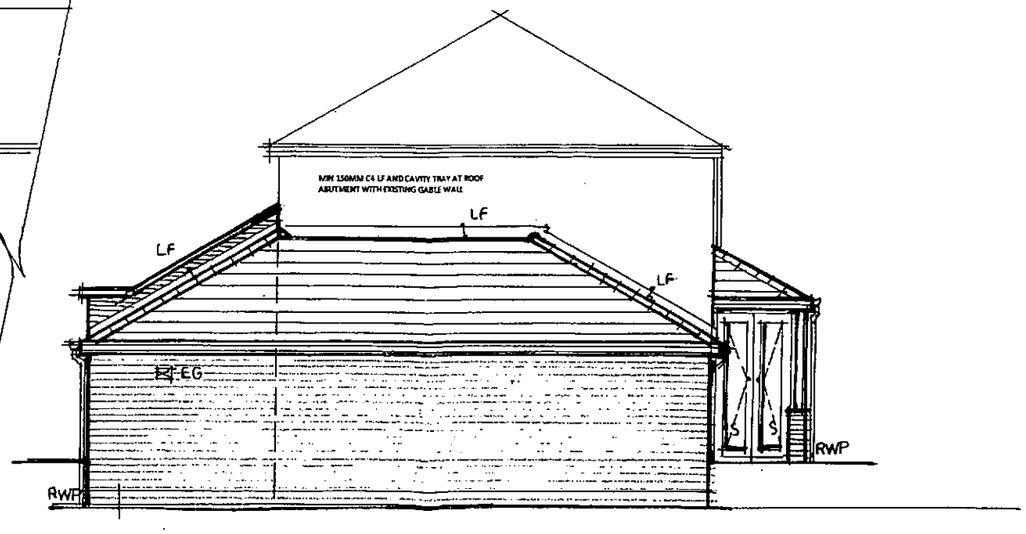

SIDE ELEVATION

0 1 2 3 4 5m

TITLE
EXISTING / PROPOSED ELEVATIONS
PROJECT
410 VICTORIA ROAD
HIGHER BLACKLEY
MANCHESTER
M9 OHQ
CLIENT
MR & MRS M ALLEN

SCALE 1: 100 @A3 AUG 12

DRG No VR/PL/03

rdps
RESIDENTIAL DESIGN AND PLANNING SERVICES
31 GLENSIDE DRIVE
WILMSLOW
CHESHIRE
SK9 1EH
rdps@btinternet.com tel 01625 525266 mob 07895 415100