THIS DRAWING IS FOR PLANNING PURPOSES ONLY

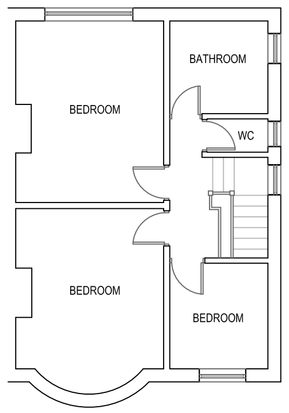

EXISTING FF PLAN 1:100 @ A3

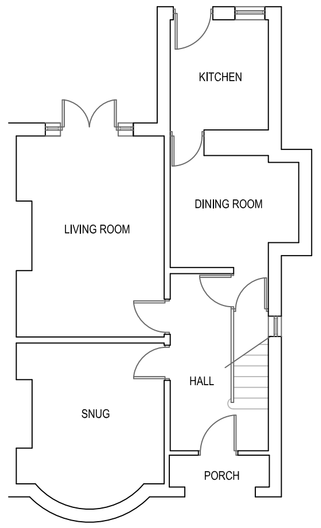

EXISTING GF PLAN 1:100 @ A3

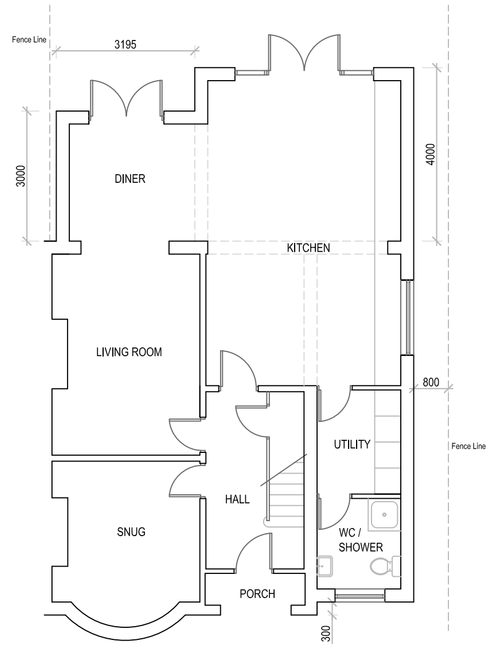

PROPOSED GF PLAN 1 1:100

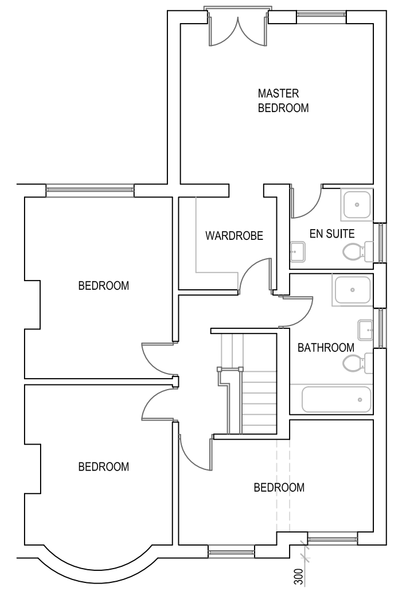

PROPOSED FF PLAN 1 1:100



EXISTING REAR ELEVATION
1:100 @ A3



EXISTING SIDE ELEVATION
1:100



PROPOSED REAR ELEVATION
1:100 @ A3

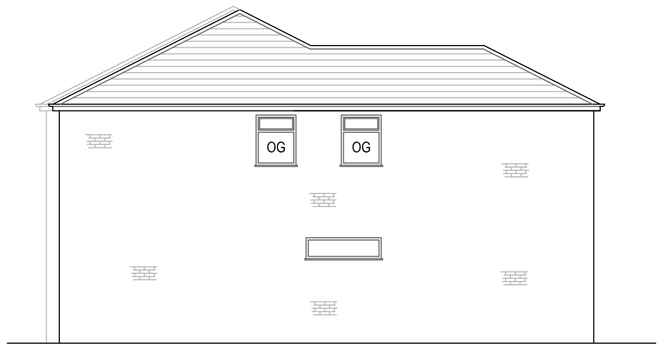

PROPOSED SIDE ELEVATION
1:100



EXISTING FRONT ELEVATION
1:100

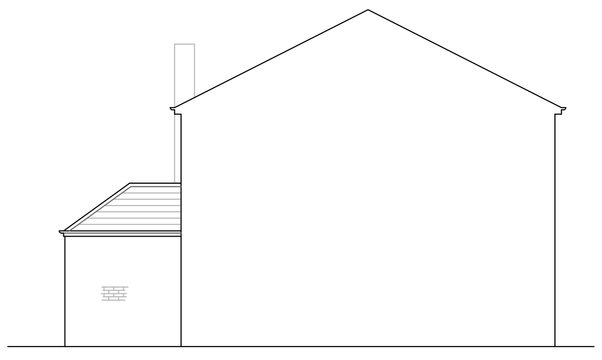

EXISTING SIDE ELEVATION
1:100



PROPOSED FRONT ELEVATION
1:100

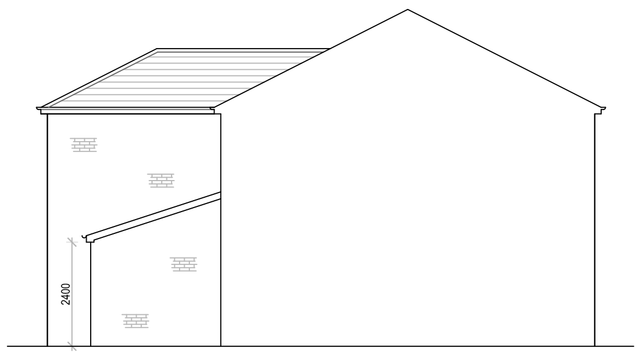

PROPOSED SIDE ELEVATION
1:100

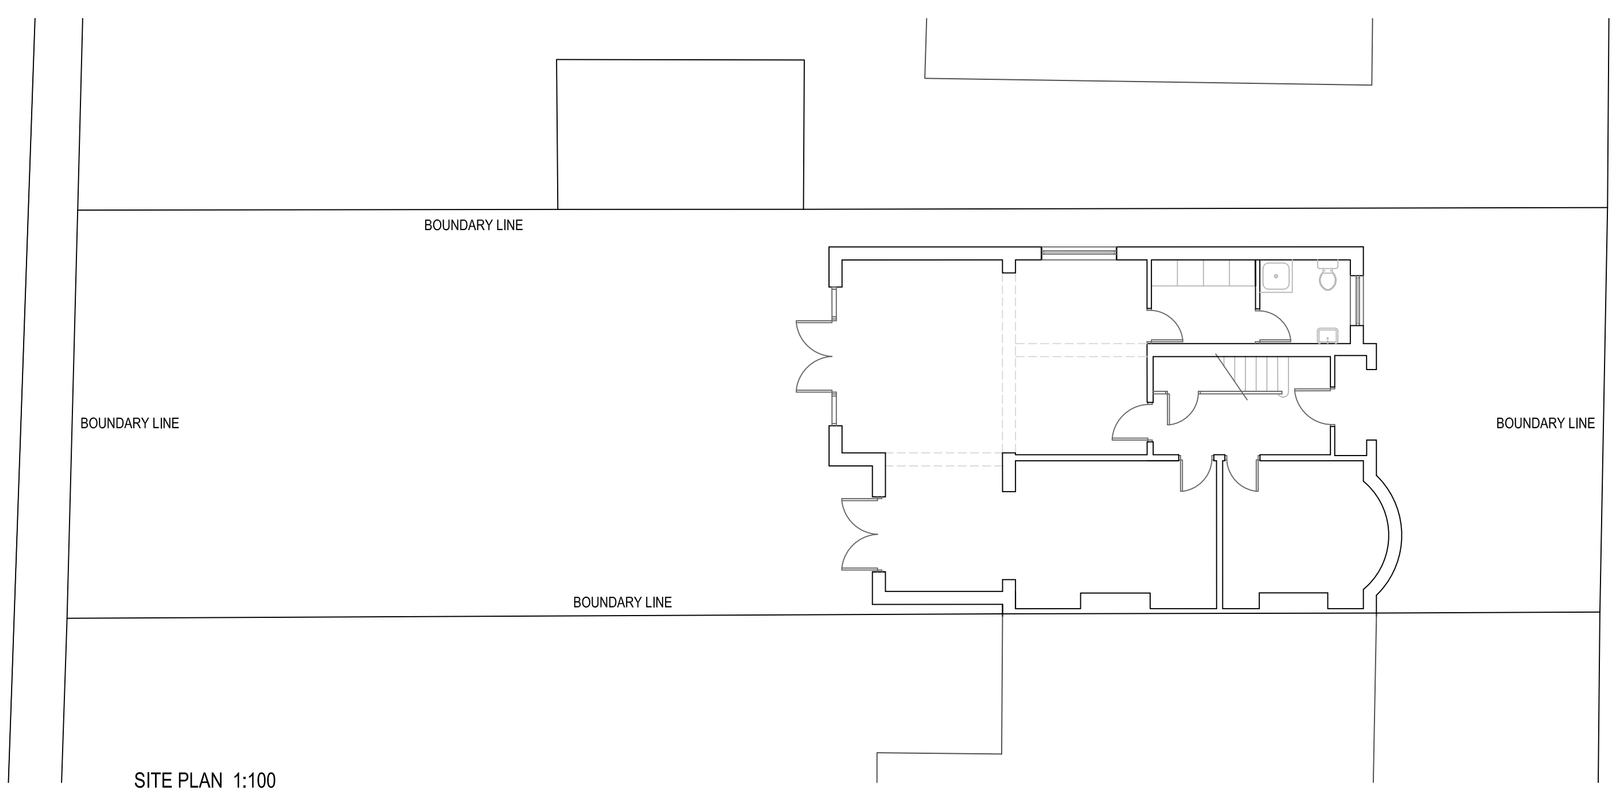

SITE PLAN 1:100



PROPOSED LOCATION PLAN
1:1250

2 STOREY SIDE / REAR EXTENSION AND SINGLE STOREY REAR EXTENSION

109 Mellington Avenue
Didsbury
M20 5WF

Existing & Proposed Plans & Elevations

Drawn: CDW
Scale: 1:1250 & 20
Date: July 2012

1152_DID_01_Planning

C. D. Plans Wilkinson
205 Manchester Road
Kearsley
Bolton
BL4 8QL
tel: 07967522401
email: cdwilkinson@hotmail.com