Site Location Plan: Outdoor Seating Area, The Liars Club

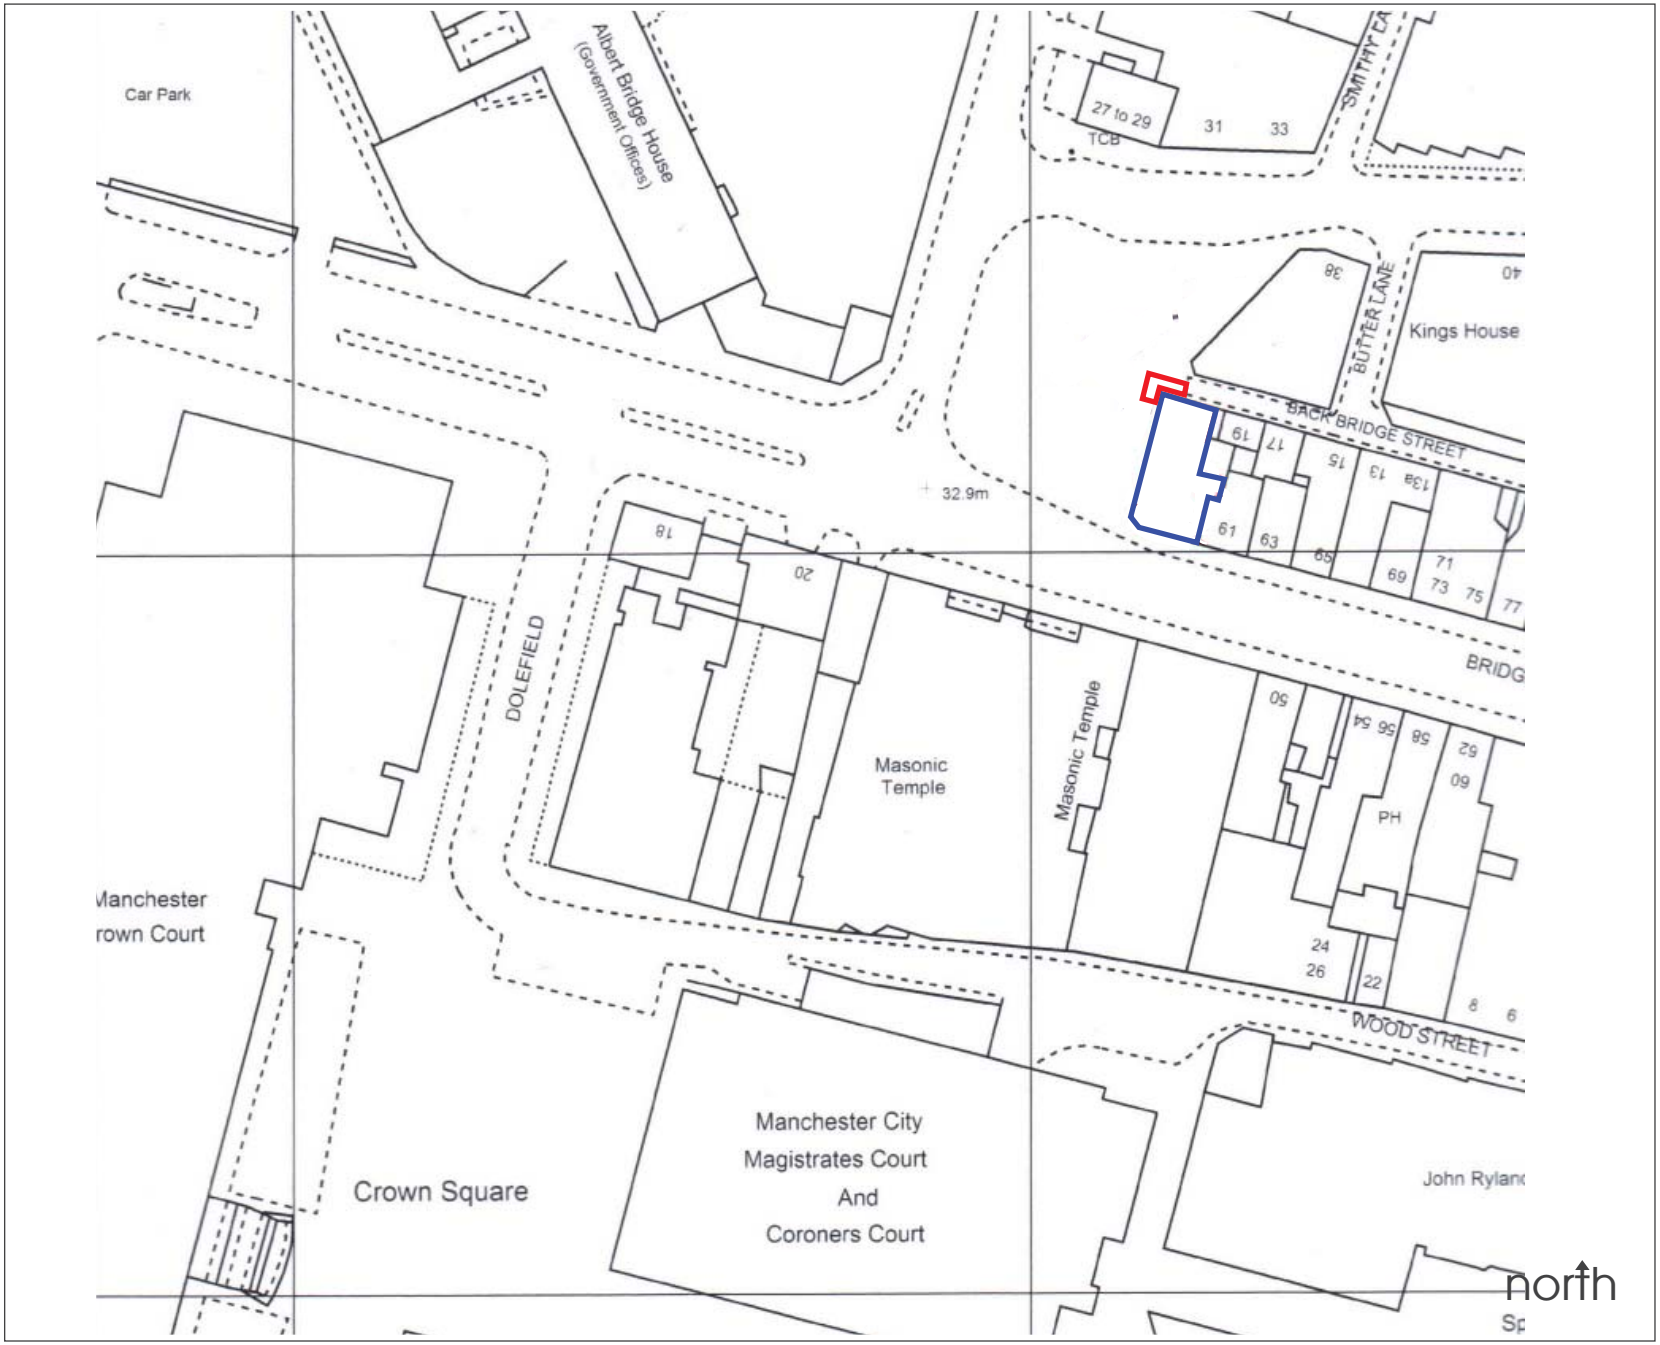

Paul Butler Associates
Planning, Development & Heritage Consultants

a. 31 Blackfriars Road Salford Manchester M3 7AQ
t. 0161 835 3530
e. pba@paulbutlerassociates.co.uk
w. www.paulbutlerassociates.co.uk

Key

Application Site

The Liars Club, 19A Back Bridge Street (Basement)

client:	The Liars Club
job no:	12/798
dwg no:	001
scale:	1:1250
date issued:	May 2012