

ELEVATIONS 1:100
FRONT




GABLE

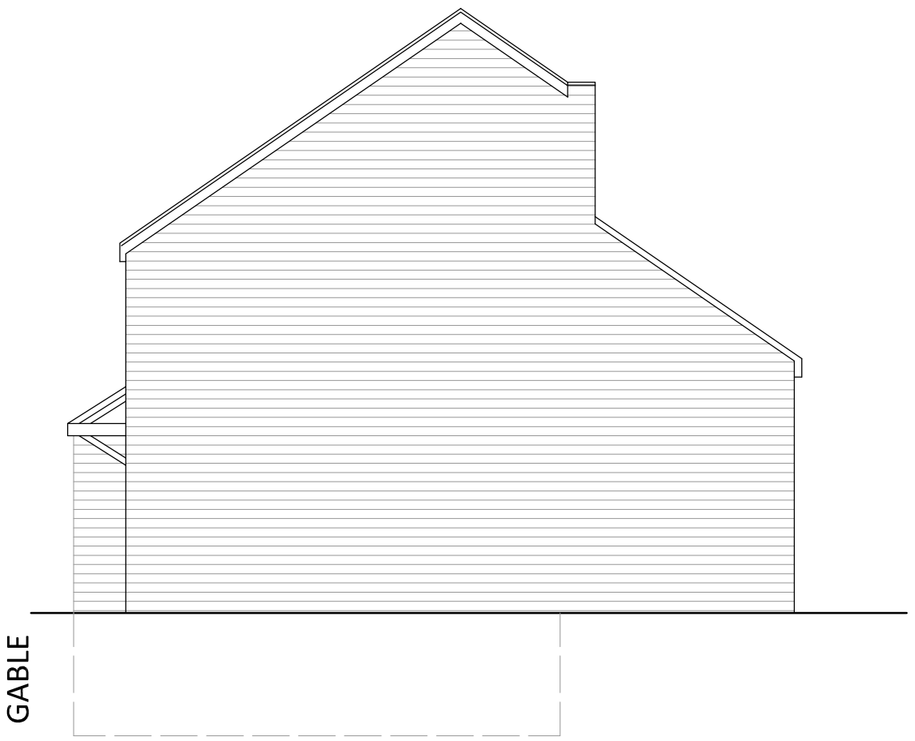

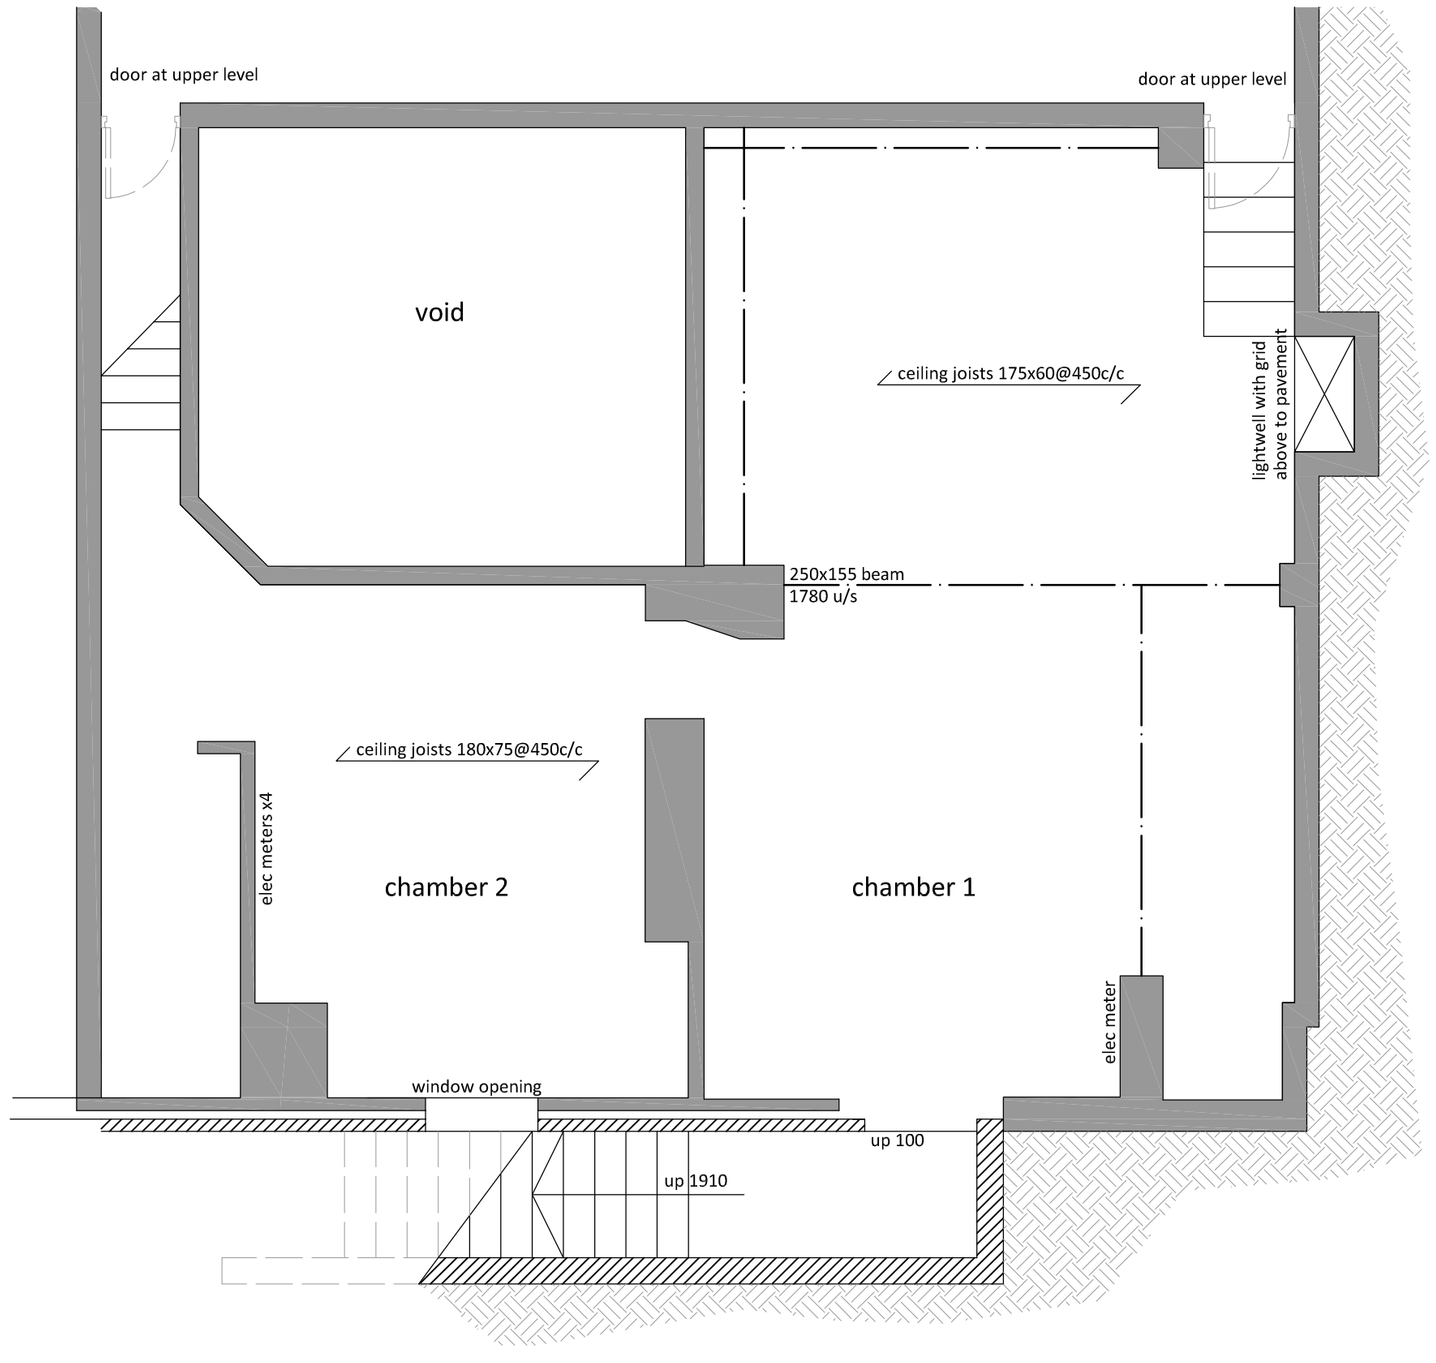

BASEMENT

LOCATION PLAN 1:500

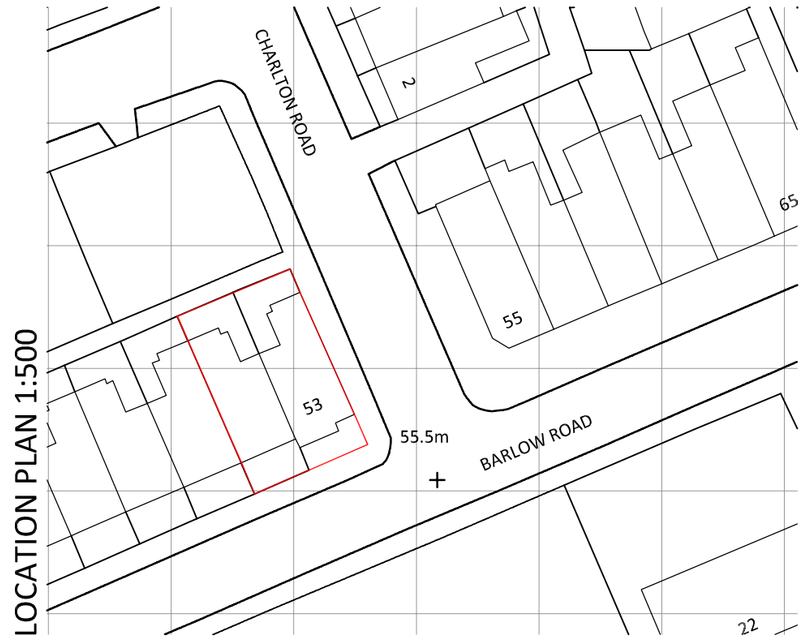

LOCATION PLAN 1:1250



stamford wing
chartered surveyors & building consultants

Client MR M SHABEEN

Project 53 Barlow Rd
Gorton south
Manchester

EXISTING SURVEY
- BASEMENT

Ref. J1012207

Scale @ A2 1 : 50

Date May 2012

Drwg. No. J1012207-01