


"THIS DOCUMENT AND ALL INFORMATION CONTAINED HEREIN IS CONFIDENTIAL AND THE INTELLECTUAL PROPERTY OF ARCHITECTURAL DESIGN SERVICES. IT IS DISCLOSED IN CONFIDENCE ON TERMS THAT IT WILL NOT BE DISCLOSED TO ANY THIRD PARTY, USED, SOLD, LOANED, LICENSED OR REPRODUCED IN WHOLE OR IN PART IN ANY MANNER OR FORM FOR MANUFACTURING, TENDERING OR FOR ANY OTHER PURPOSE WITHOUT THE WRITTEN PERMISSION OF ARCHITECTURAL DESIGN SERVICES. COPYRIGHT: ARCHITECTURAL DESIGN SERVICES"

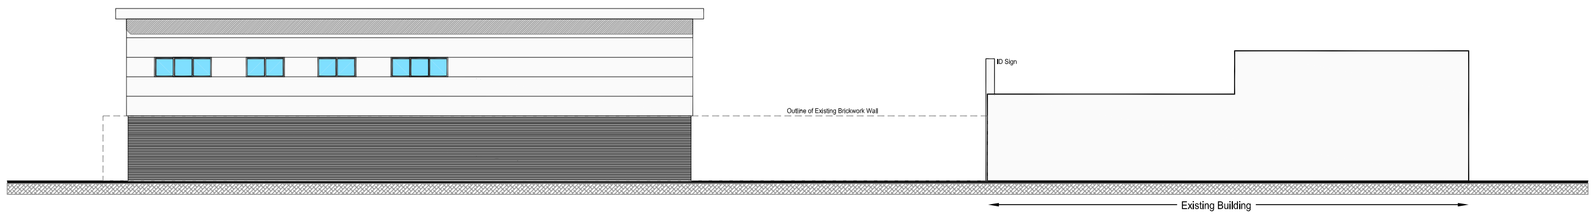


West / Rear Elevation

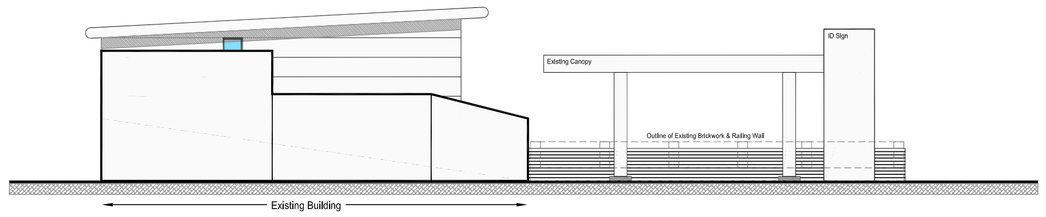

Stelling Street Elevation

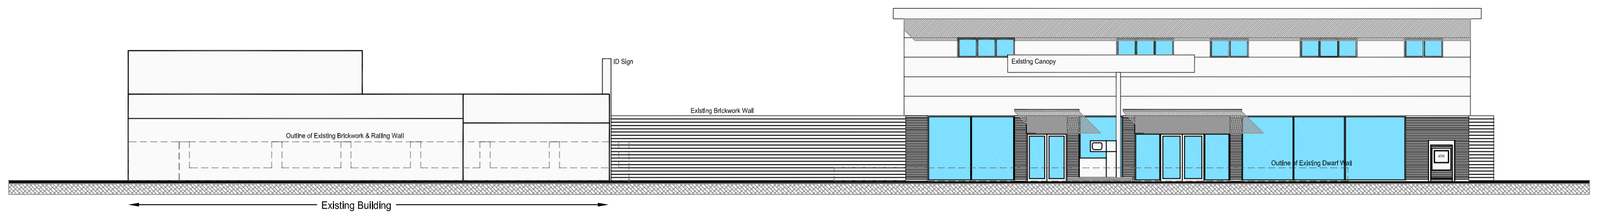



Chapman Street Elevation

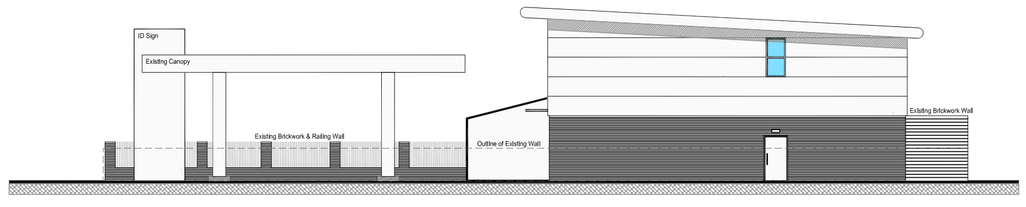

North / Side Elevation

Location Plan
1:1250

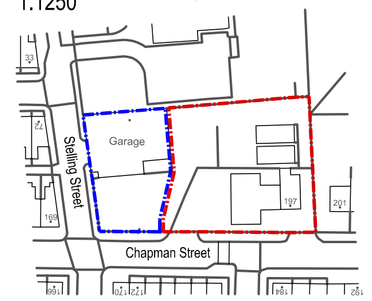

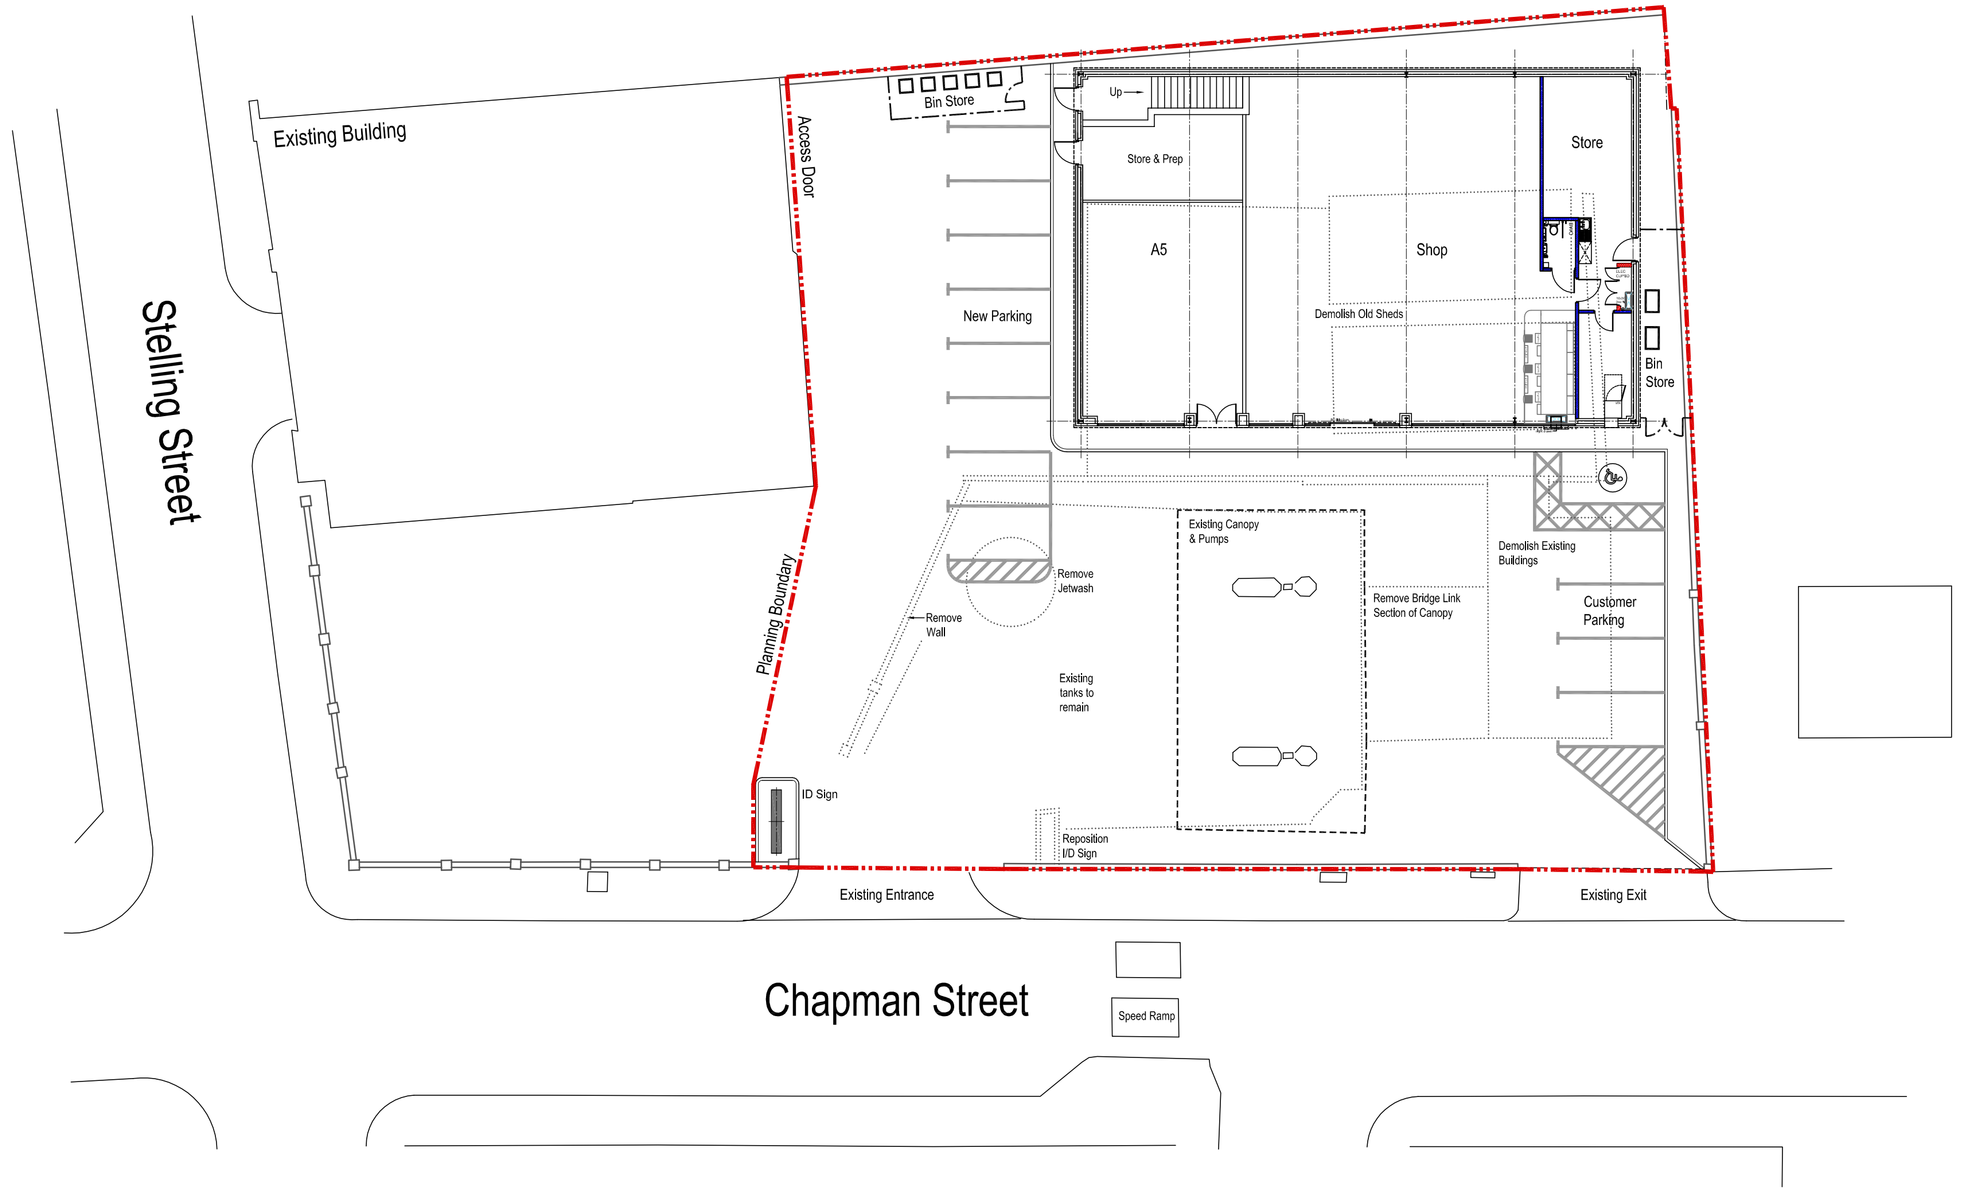

A– BIN STORES ADDED –14/06/12

Building Design Consultants

Architectural Design Services
46 High Street
Skipton
North Yorkshire
BD23 1JR
Tel: 01756 700364
Car: 07850 176115
Fax: 01756 701119

PROJECT

CHAPMAN STREET SERVICE STATION

DRAWING

PLANNING DRAWING

CLIENT

MR A. PATEL

DATE SCALE

MAY 2012 1:200

PROJECT NO. DWG NO.

1228 5a