




Existing Side Elevation

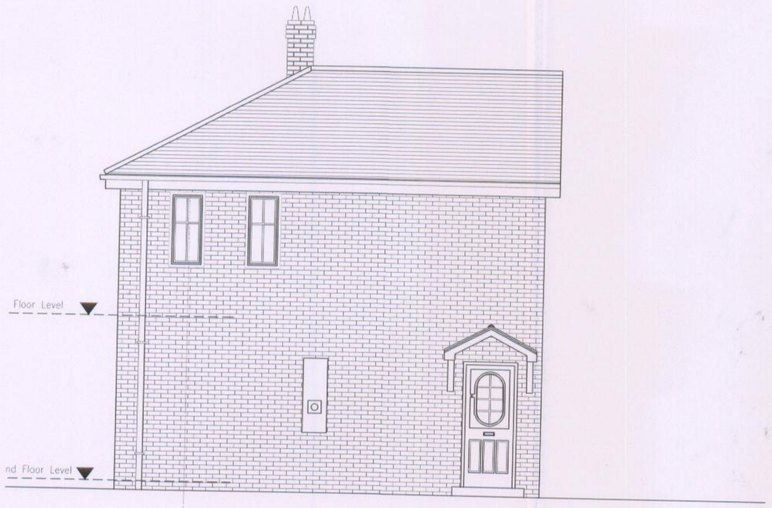

Existing Rear Elevation

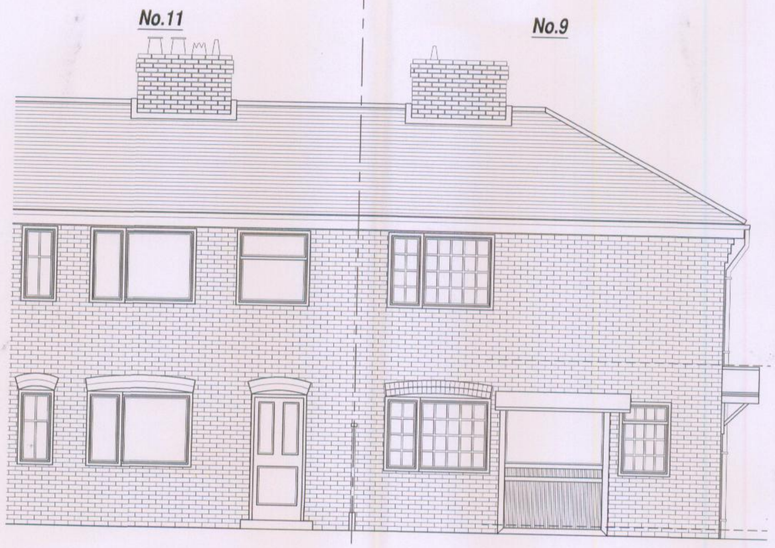

Existing Location Plan
(Scale 1:2500)

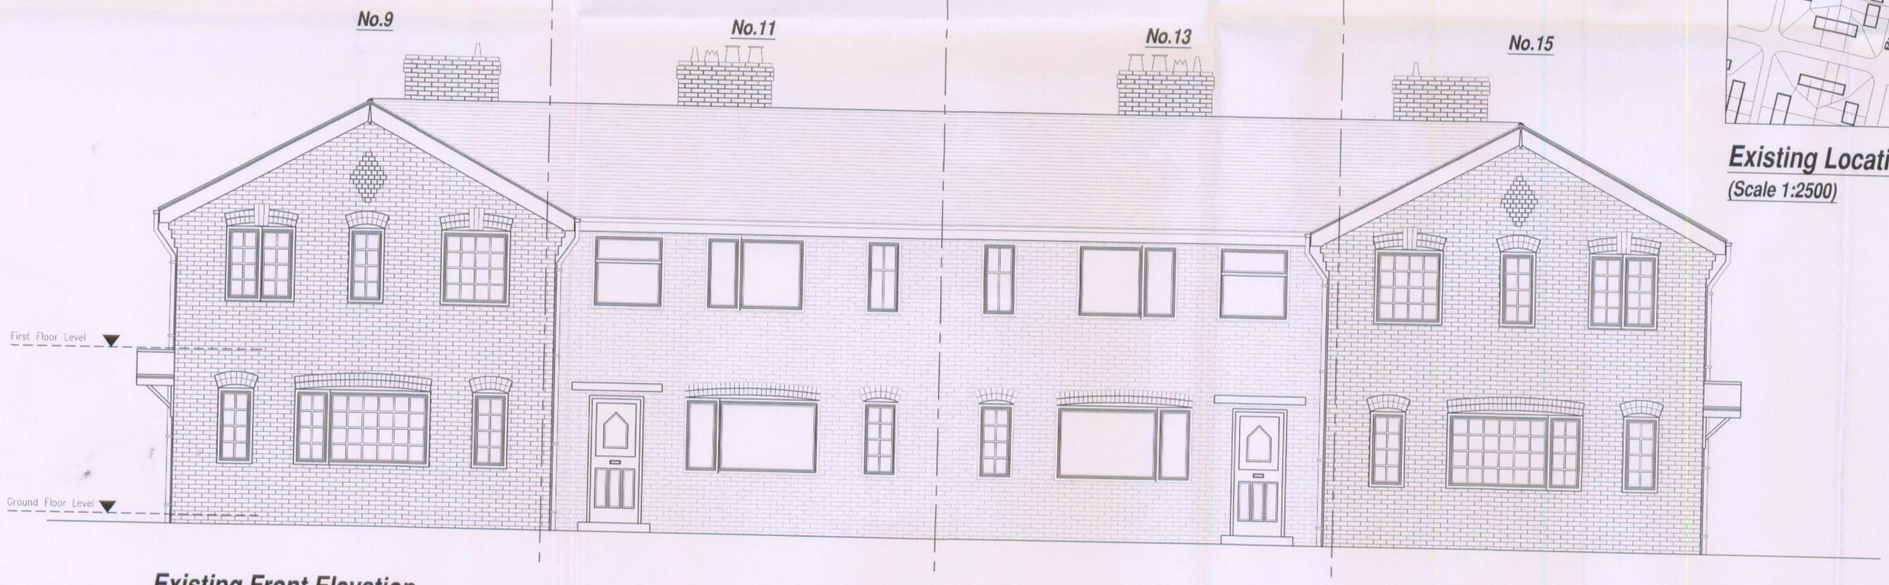

Existing Front Elevation

PLANNING
ACKD
REPLIED
RECD 10 APR 2008

Revision	Notes	Date	Checked
	1 THIS DRAWING IS SUBJECT TO COPYRIGHT AND IS NOT TO BE REPRODUCED IN PART OR WHOLE WITHOUT APPROVAL 2 DO NOT SCALE THIS DRAWING		

Drawing Title: Existing Elevations and Location Plan

Project Title: Proposed Extension to 9 Newstead Avenue, West Didsbury, Manchester. M20 4UQ

Architectural Projects
5 Newfield Court, Lymm,
Warrington, Cheshire, WA13 9QU
Telephone Mob 07511880460
E-Mail george.gryce@wyg.com

Size	Project No.	Drawing Number	Rev.
A1	110854	100/ P02	

Scale	Drawn By	Sheet
1:50	G Gryce	