

A1

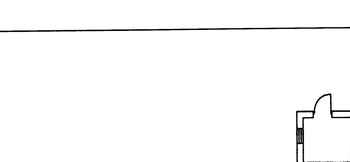

Existing Nursery Elevation

Scale 1:100

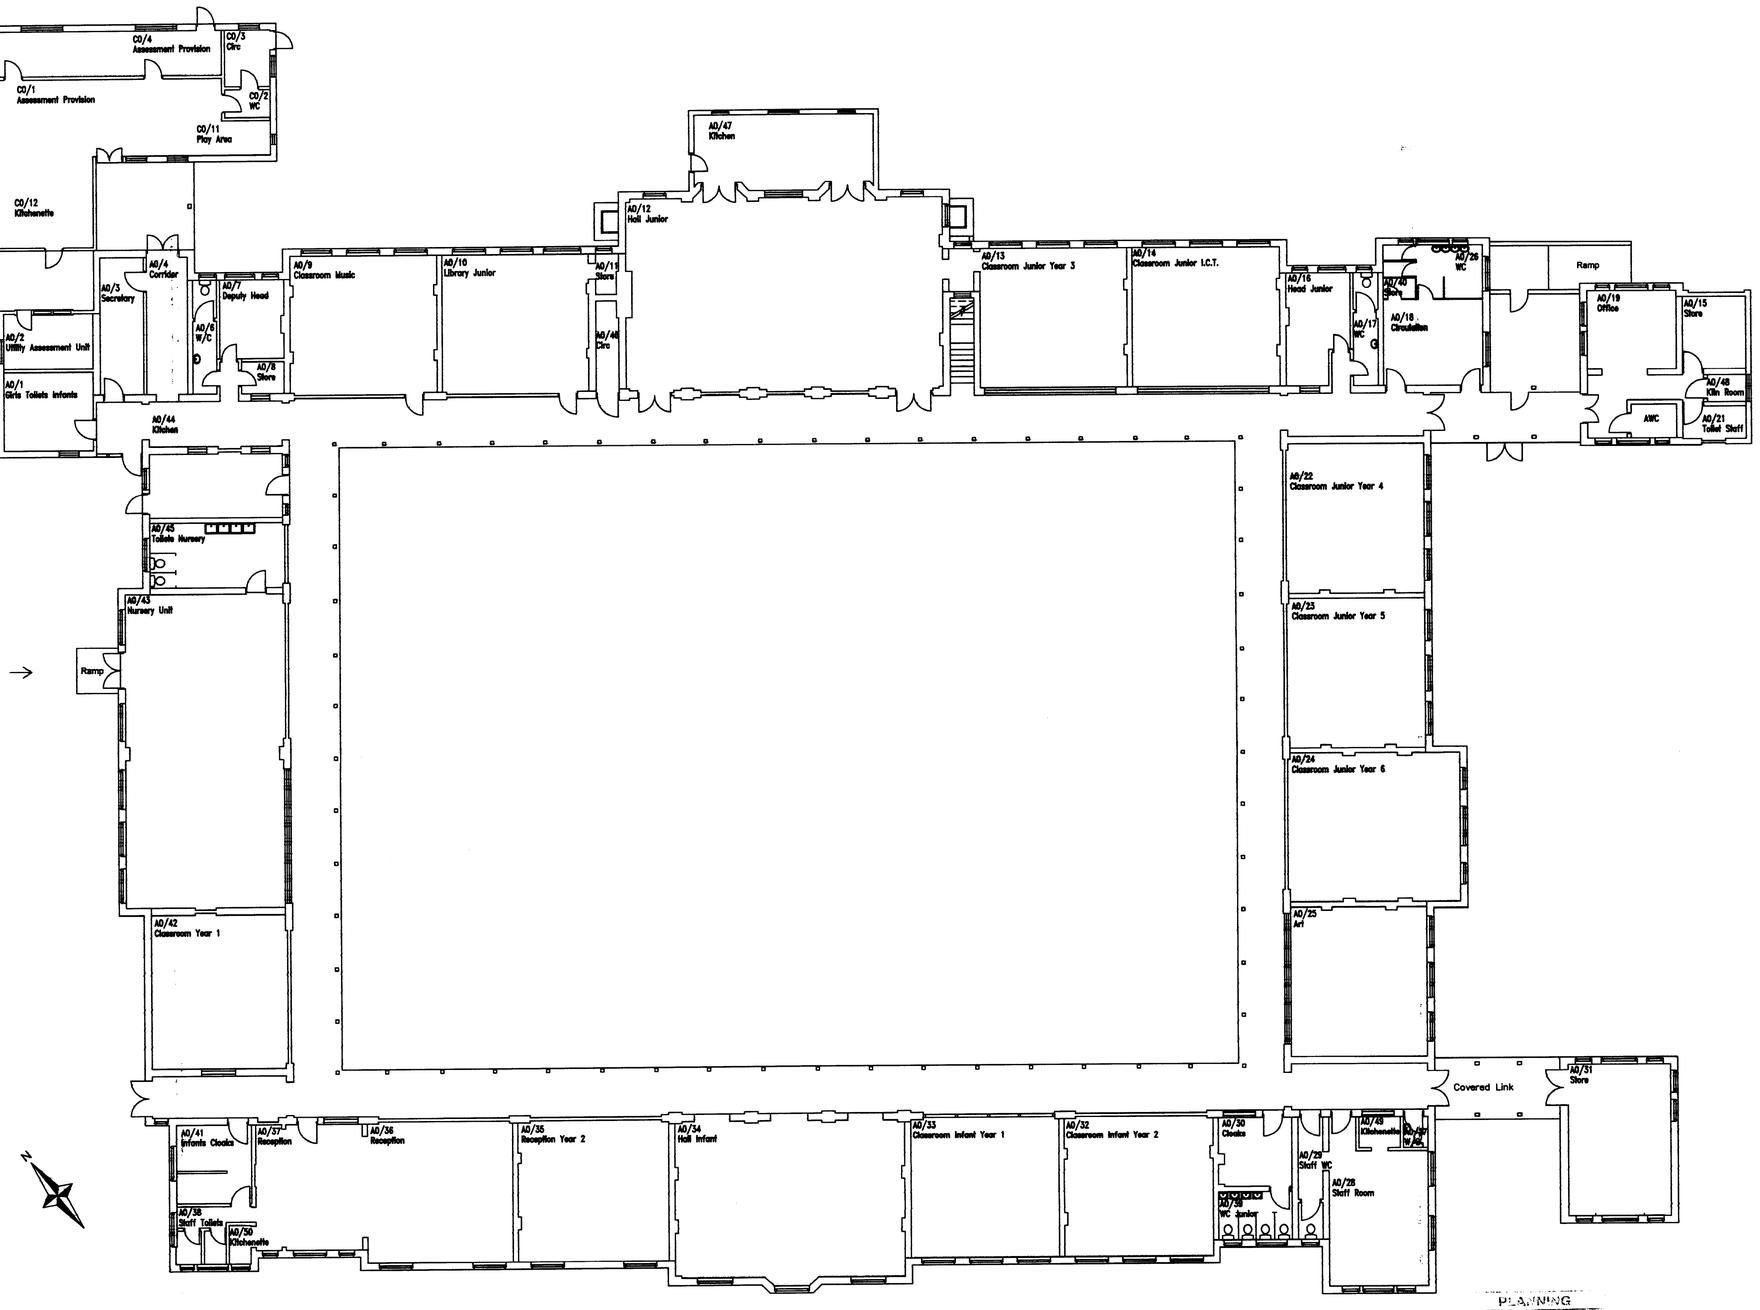

Existing Ground Floor Layout

Scale NTS

PLANNING

23 JUN 2008

Rev	Description	Date	By	Checked

This drawing is copyright. DO NOT SCALE from this drawing.
The contractor and any subcontractor shall verify ALL dimensions on site prior to making shop drawings or commencing manufacture.

MINSTRAL DEVELOPMENTS LTD
CHARTERED BUILDING SURVEYORS & ACCESS CONSULTANTS
16 The Bryceway
West Derby
Liverpool
L12 3HJ
Tel: 0151 228 8850
Fax: 0151 228 8860

JOB TITLE: **Barlow Hall Primary School**

DRAWING TITLE: **Existing Layout**

COMPUTER FILE	DATE	SCALE	DRAWN	CHECKED
MDL-1115	MAR 08	NTS	MJ	MJ

JOB NUMBER	DRAWING NO.	REVISION
ED 35450	01	-