

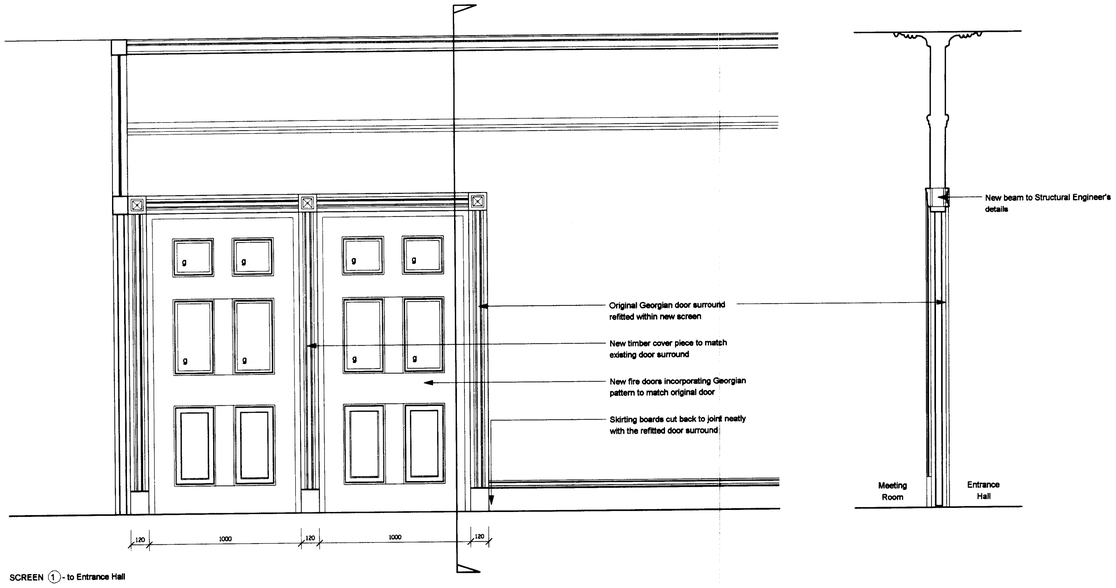


SCREEN (1) - to Entrance Hall

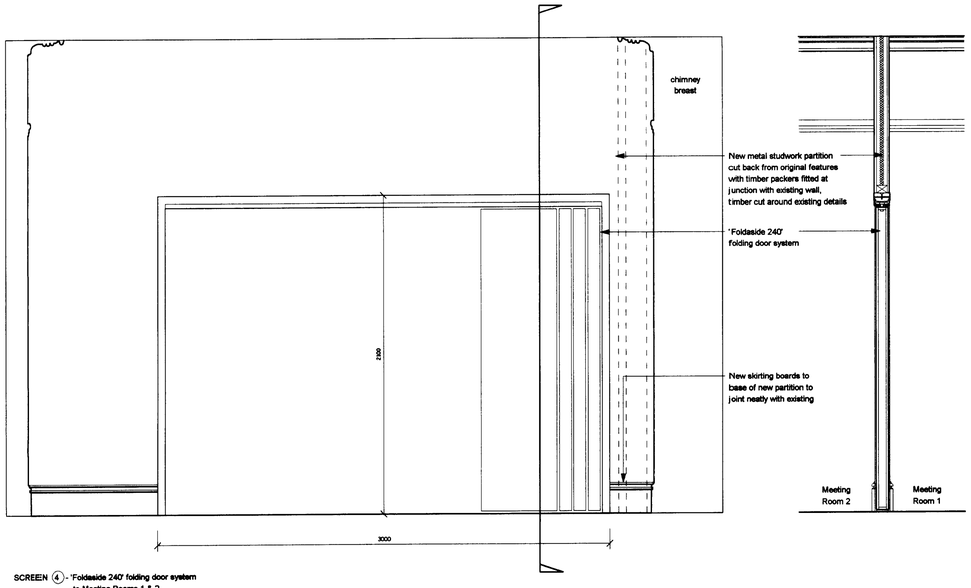

SCREEN (4) - 'Foldaside 240' folding door system to Meeting Rooms 1 & 2

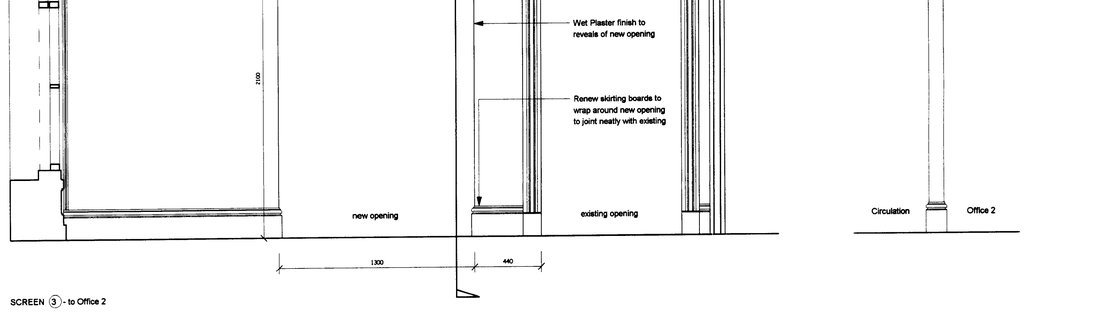

SCREEN (2) - to Office 1

SCREEN (3) - to Office 2

Notes

Do not scale from this drawing.

All dimensions must be checked on site by contractor prior to construction.

g - glazed aperture

PLANNING
ACKD
REPLIED
RECD 01 JUL 2008

Bernard Taylor Partnership Ltd.
Architects
ELIZABETH HOUSE, 486 DIDSBURY ROAD, HEATON MERSEY,
STOCKPORT, CHESHIRE, SK4 3BS.
Tel: 0161-443 1221
Fax: 0161-442 1672
E-mail: Info@BernardTaylor.co.uk

Client
Arawak Walton

Job
23 Manor Street
Office Redevelopment

Description
Screen Patterns and Sections

Drawn: CD Date: 25/06/2008 Scale: 1:20

Job No:	Drg No:	Rev.
1989	05	-