

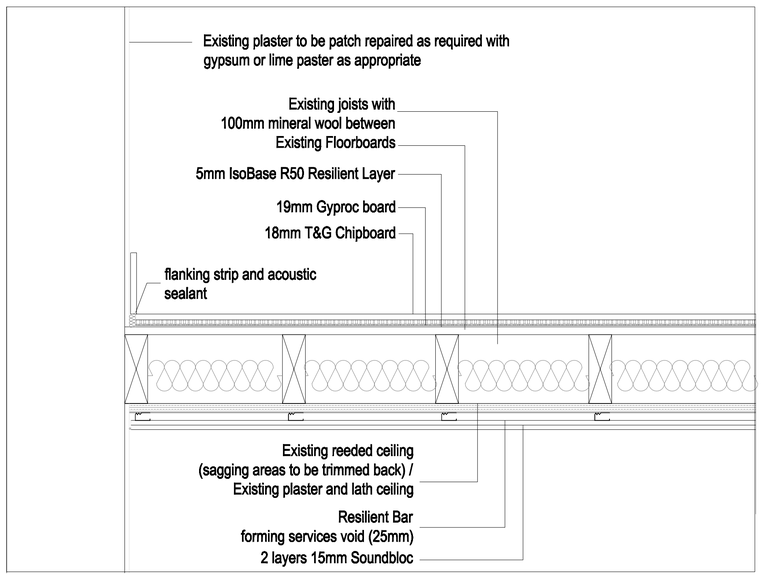


FIRST FLOOR DETAIL

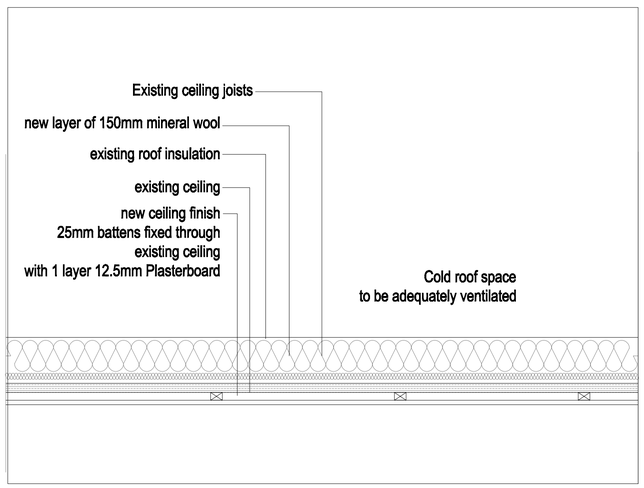

ROOF DETAIL(INSULATION AT CEILING LEVEL)

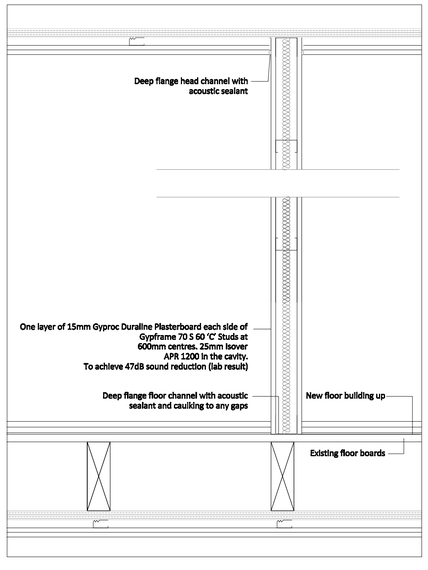

TYPICAL PARTITION DETAIL

All levels and dimensions must be checked on site by contractor prior to commencement of works. Any variations must be reported to Philip Millson Architecture.

All information hereon in is the copyright of Philip Millson Architecture Limited. Copying in full or in part is forbidden without the written permission from Philip Millson Architecture Limited.

Drawing Status: Approval ☐ Tender ☐ Construction ☐ Information ☐ Preliminary ☐ As Built ☐

Revision

Client: CLIENT

alo associates

pma Philip Millson Architecture
Architecture / Interior Design / Planning / Project Management / Surveying / Sustainability / Conservation
Philip Millson Architecture Limited, Hyde Park House, Cartwright Street, Newton, Hyde, Cheshire, SK14 4EH also in Christchurch, New Zealand
T: +44(0)161 367 2320 F: +(0)161 367 7322 W: philipmillsonarchitecture.co.uk E: info@philipmillsonarchitecture.co.uk
Registered in Cardiff No 3176580

Project Title: NEWALL GREEN FARM

Drawing Title: BLOCK A TYPICAL DETAILS

Drawing Number: 1548_P_200

Revision: -

Drawn: ER

Checked:

Scale: 1:10@A3

Date: MAY 2012