
PLAN Nº 1

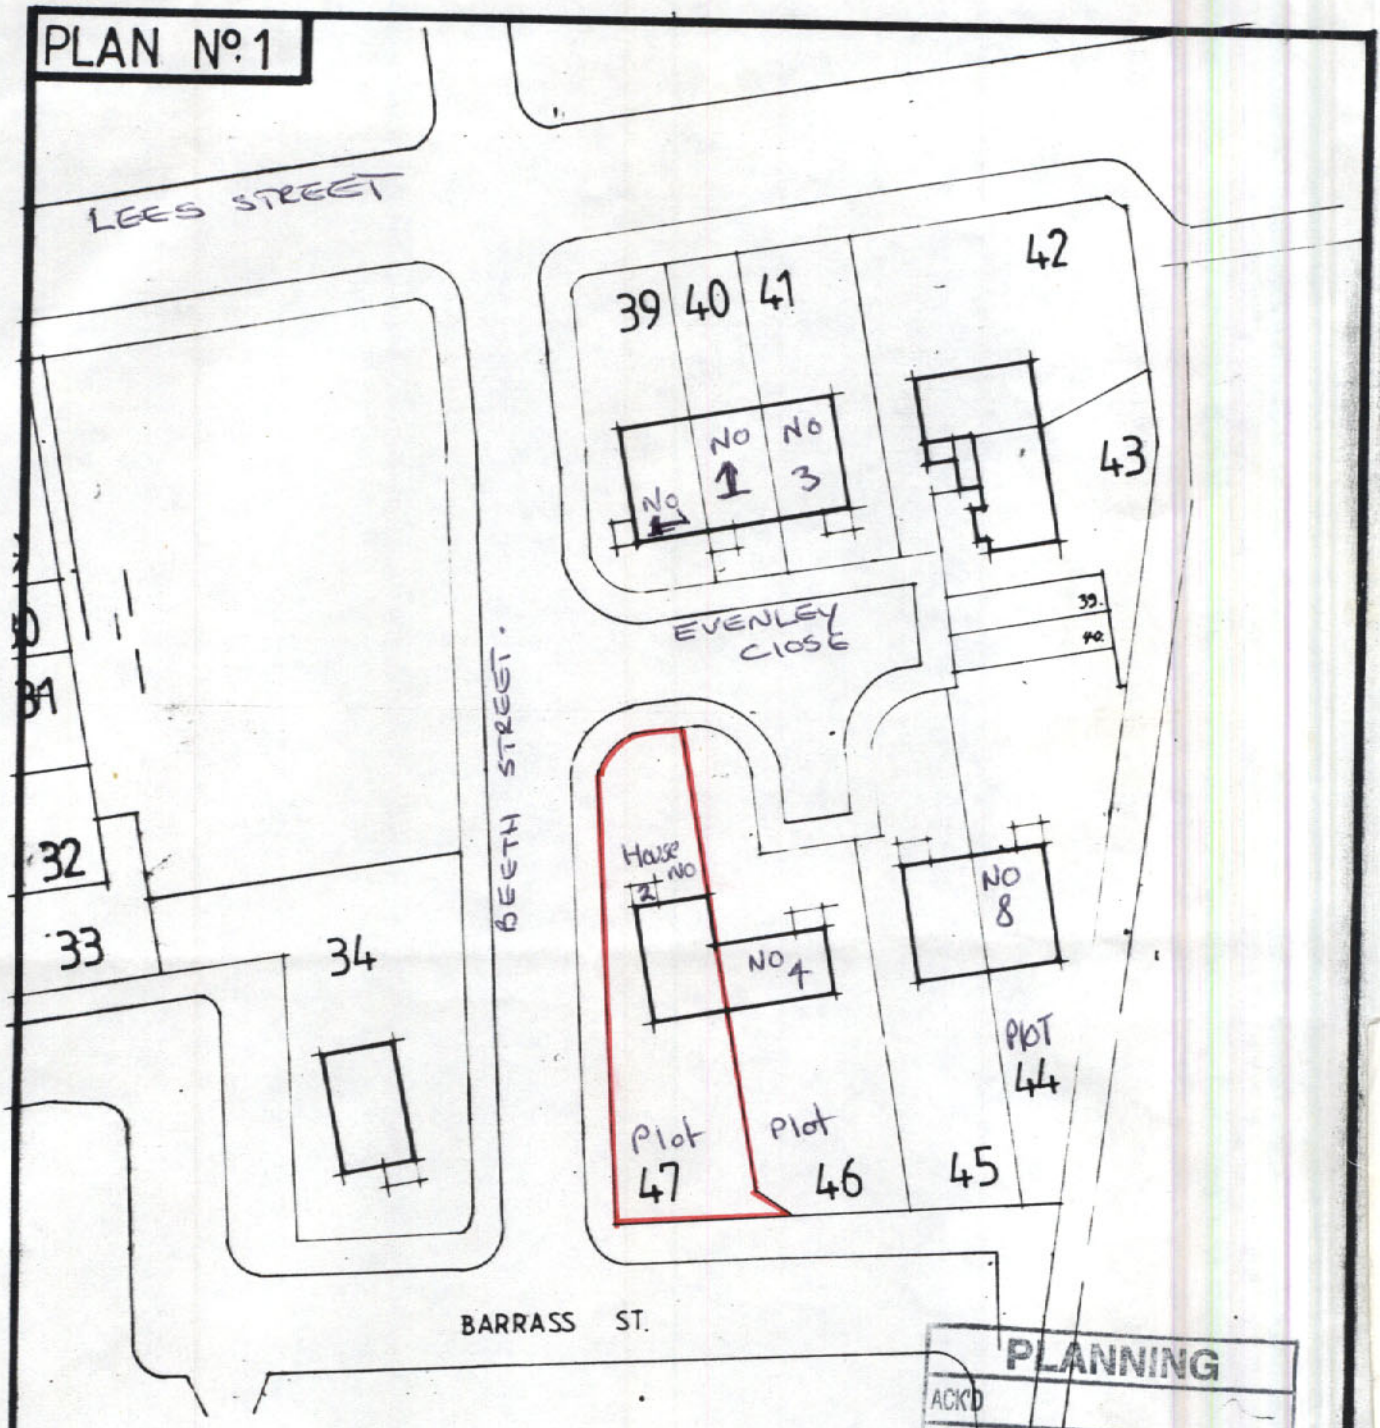

PLANNING
ACK'D
REPLIED
RECD – 3 MAR 2008
M
M
INIT RECD
DATE

TRANSFEREE

AUTHORISED SIGNATORY

NORTH

BARRATT MANCHESTER LIMITED

Abbey Fields . Openshaw.

SCALE 1/500