

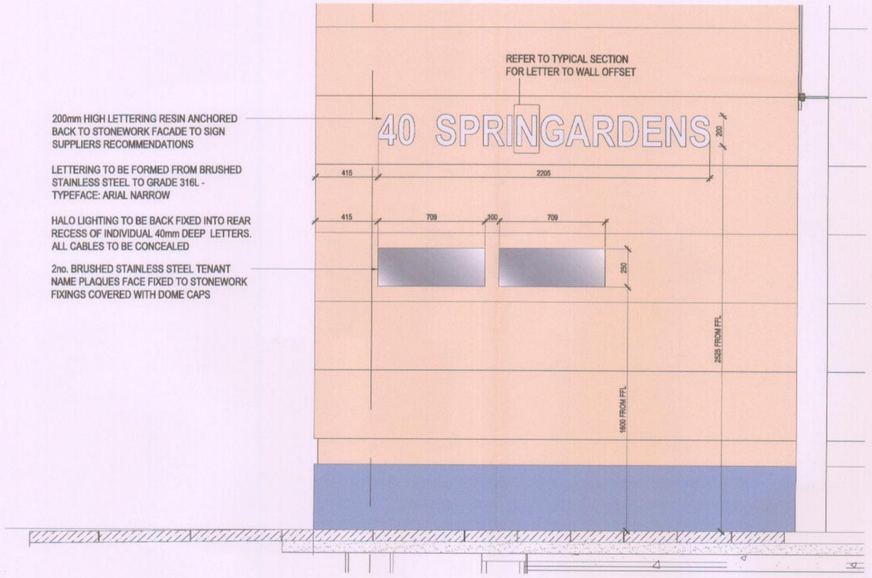



ELEVATION A

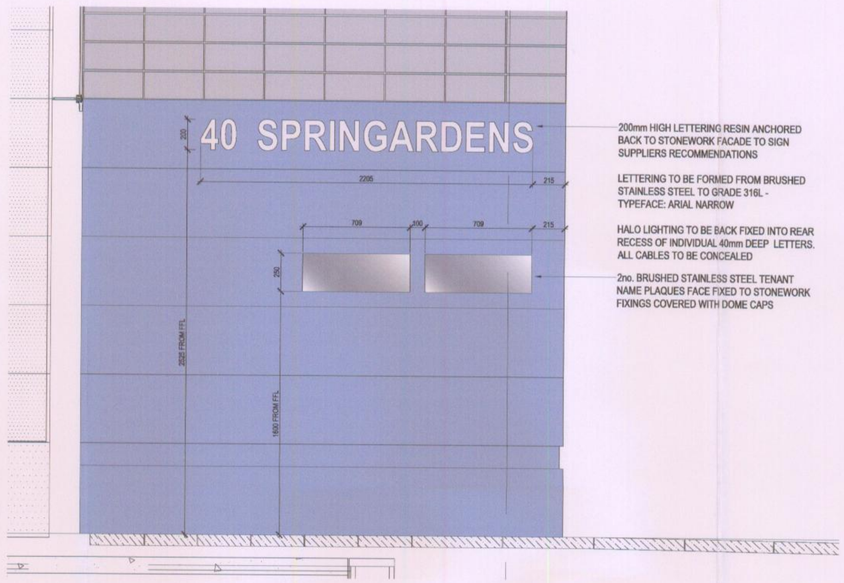


ELEVATION B

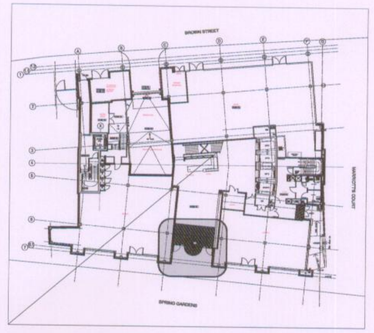

KEY PLAN

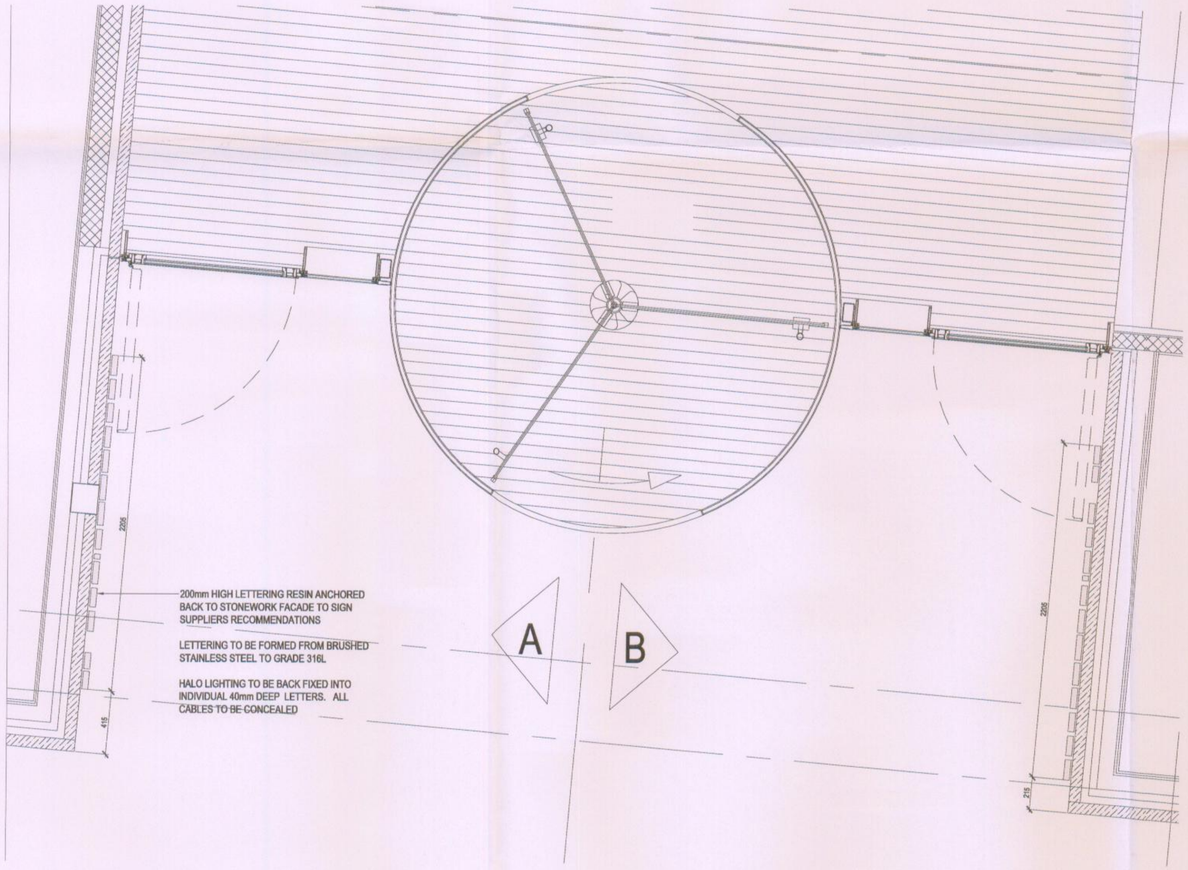

MAIN ENTRANCE PLAN ON SPRING GARDENS

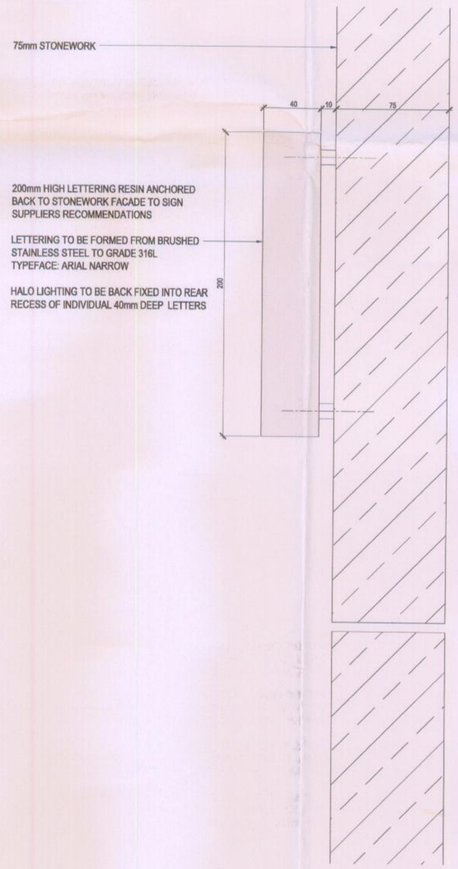

TYPICAL SECTION

PLANNING
ACK'D
REPLIED
RECD 21 MAY 2007
M
M
M
COMMENTS

rev	description	date	dr by	ap by
original by GG		05.04.07		GG

Aedas
Aedas Architects
Aedas Architects Ltd
Parsonage Chambers
3 The Parsonage
Manchester M3 2HW
United Kingdom
T: +44(0)161 8287400
F: +44(0)161 8287630
E: manchester@aedas.com
aedas.com

client
LANGTREE GROUP Plc

project
FORTY SPRINGARDENS
MANCHESTER

drawing
PROPOSED LANDLORD SIGNAGE
MAIN ENTRANCE FLANK WALLS

	plot date
project number 2003.0340 .	scale 1:20 and 1:2
drawing number AD_71_004	rev / issue status CONSTRUCTION

This drawing is to be read in conjunction with all related drawings. Do not scale from this drawing. All dimensions must be checked and verified on site before commencing any work or producing shop drawings. The originator should be notified immediately of any discrepancy.
This drawing is copyright and remains the property of Aedas.