
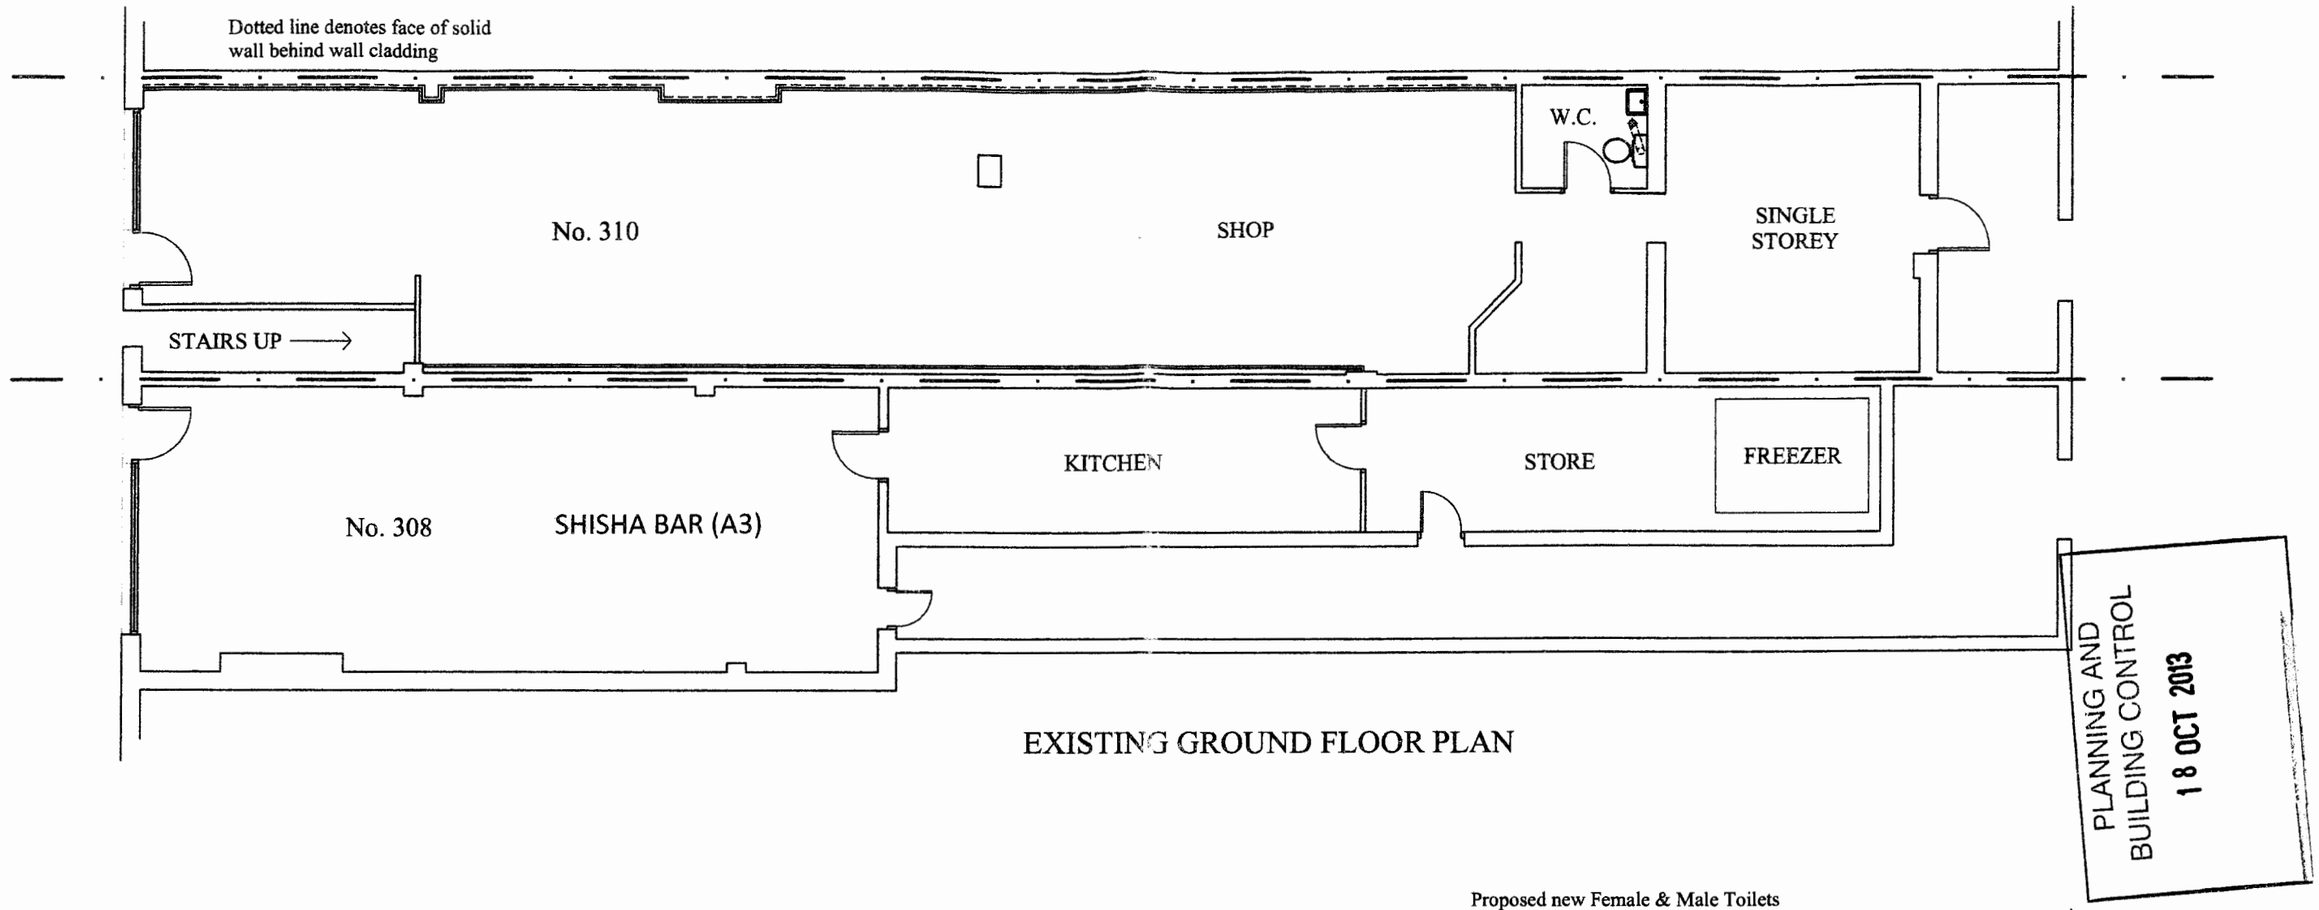


EXISTING GROUND FLOOR PLAN

PLANNING AND BUILDING CONTROL
18 OCT 2013

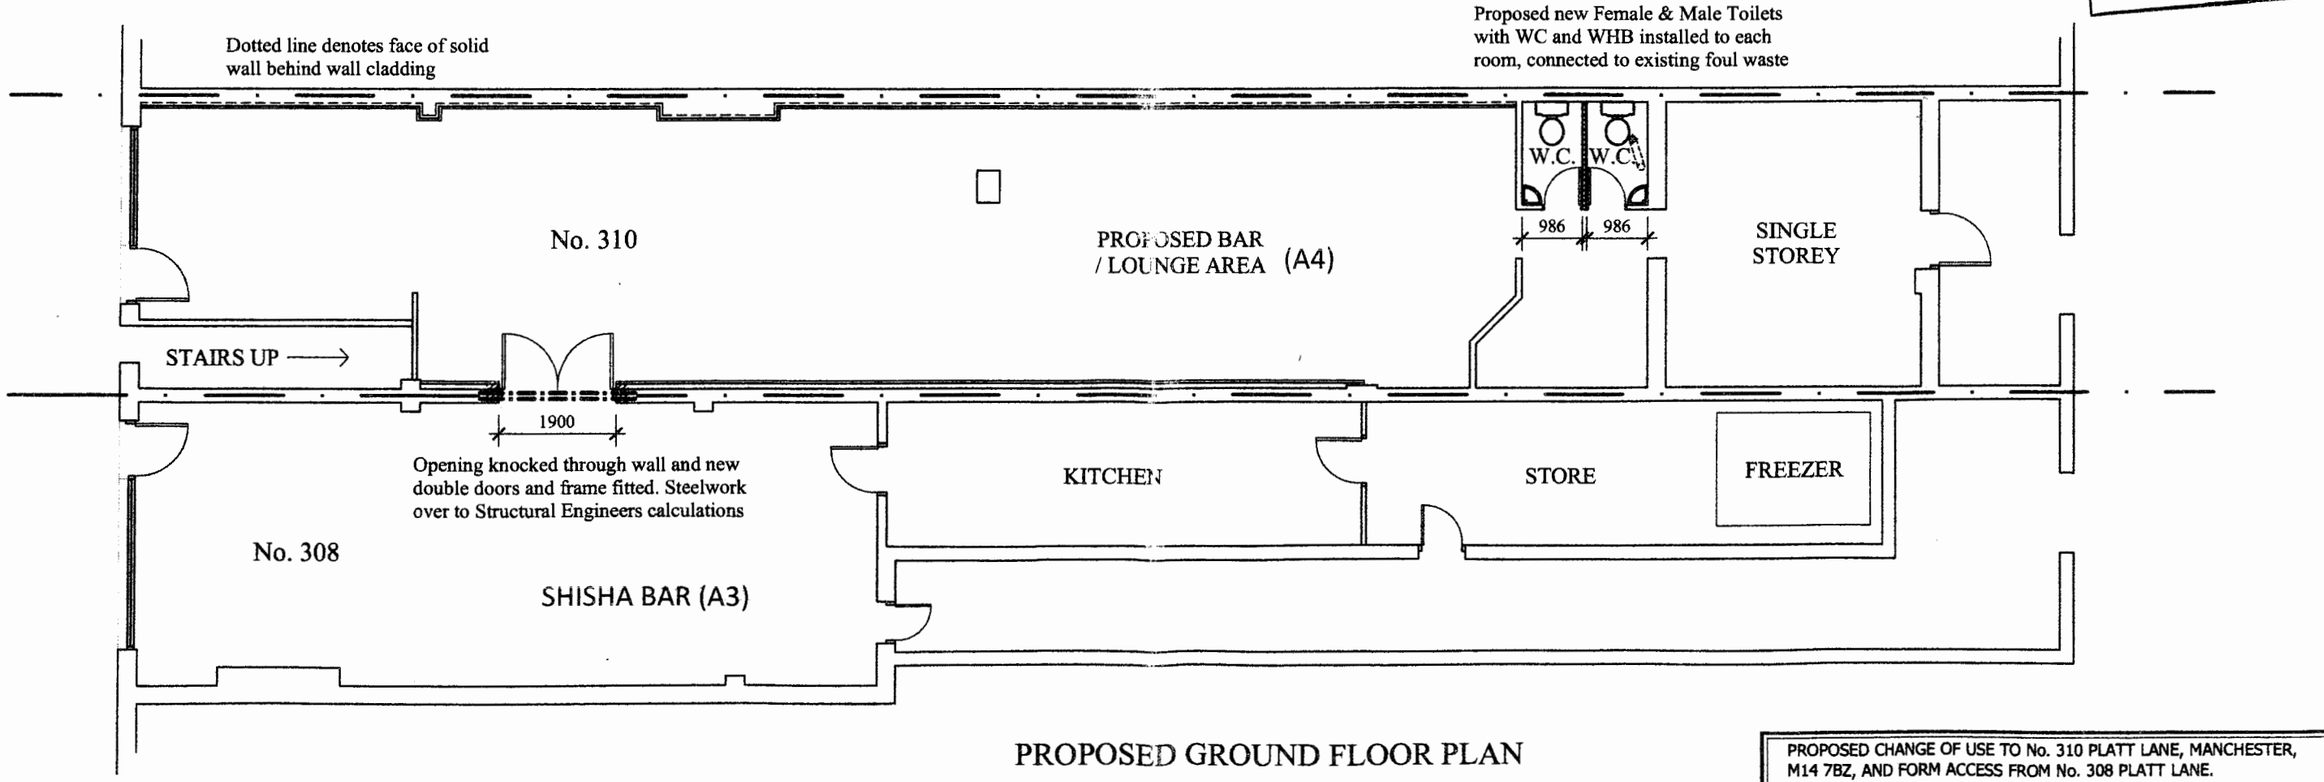

PROPOSED GROUND FLOOR PLAN

PROPOSED CHANGE OF USE TO No. 310 PLATT LANE, MANCHESTER, M14 7BZ, AND FORM ACCESS FROM No. 308 PLATT LANE.
MR HASSAN NEJATI.

EXISTING & PROPOSED GROUND FLOOR PLANS	*SCALE* 1:100	JOB No: 0026/001 Rev A *REV:*