

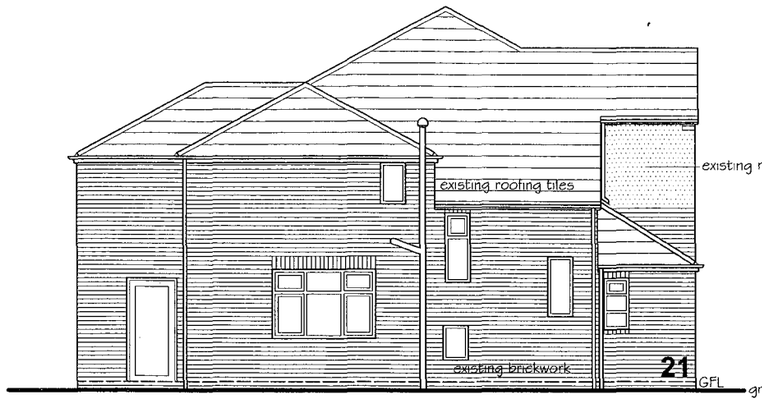



Existing Side Elevation

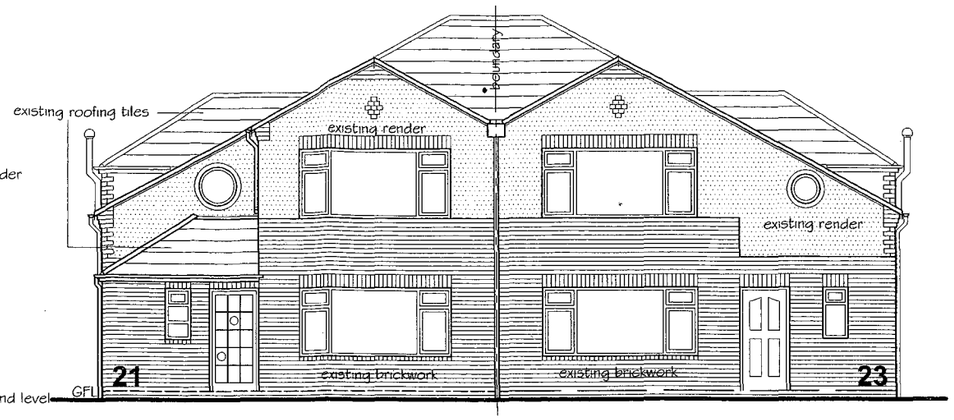


Existing Front Elevation

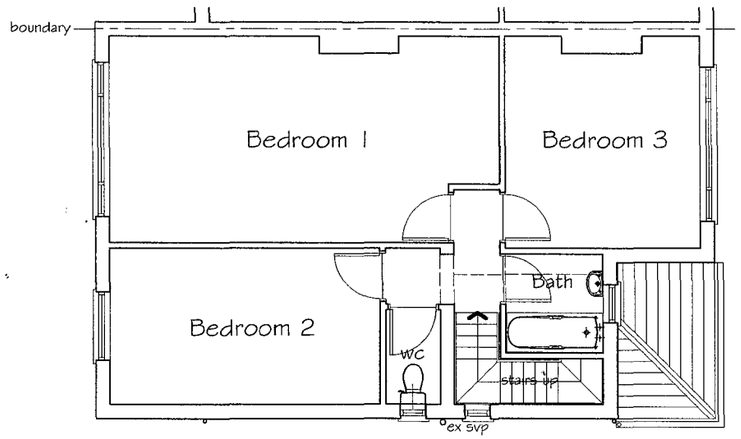


Existing First Floor Layout

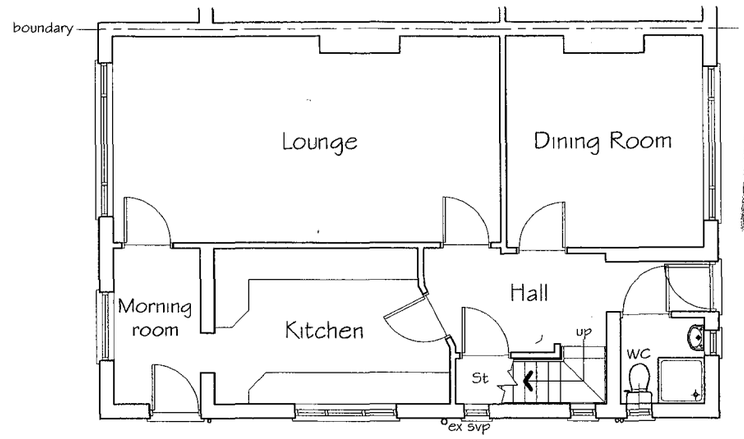

Existing Ground Floor Layout

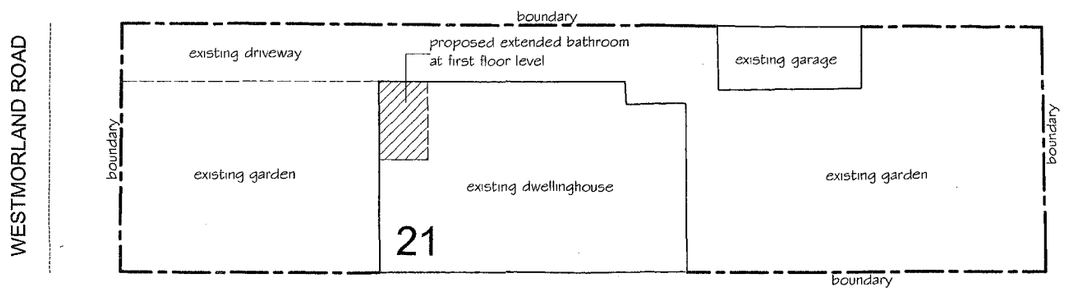

Site plan - Scale 1:200

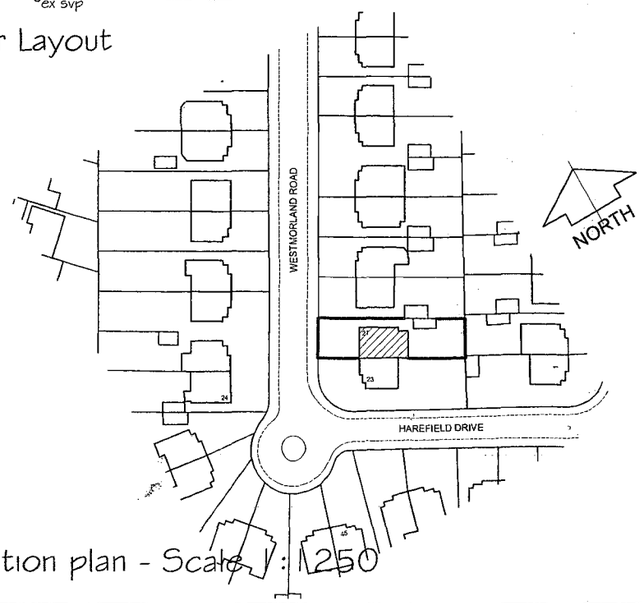

Location plan - Scale 1:1250

PLANNING
ACK'D
REPLIED
REC'D 18 NOV 2011
M
DATE
M
M
FOR ACTION

DO NOT SCALE THIS DRAWING

This scheme is subject to town planning and all other necessary consents.
Dimensions, area and levels where given are only approximate and subject to site survey.
All dimensions are to be checked on site.
Any discrepancies are to be reported to the architect before work commences.
Figured dimensions only are to be taken from this drawing.
This drawing is to be used in conjunction with all relevant consultants and / or specialists drawings / documents and any discrepancies or variations are to be notified to the architect before the affected work commences.

AMENDMENTS

REF	DATE	DESCRIPTION

PETER HARRISON ARCHITECTS
90A High Street
Lees, Oldham,
Lancashire OL4 5AA
Tel: 0161 785 9045

PROJECT
Proposed First Floor Bathroom Extension
at
21 Westmorland Road
Didsbury
Manchester M20 8SX
for
Mr. P.Sharp

TITLE
Existing floor plans, front & side elevations, site & location plan

PLANNING APPLICATION

DATE	DRAWN
November 2011	MEP
SCALE 1/100	DRG No 2716/AL/1000