EXISTING PLANS

640 STOCKPORT ROAD LONGSIGHT

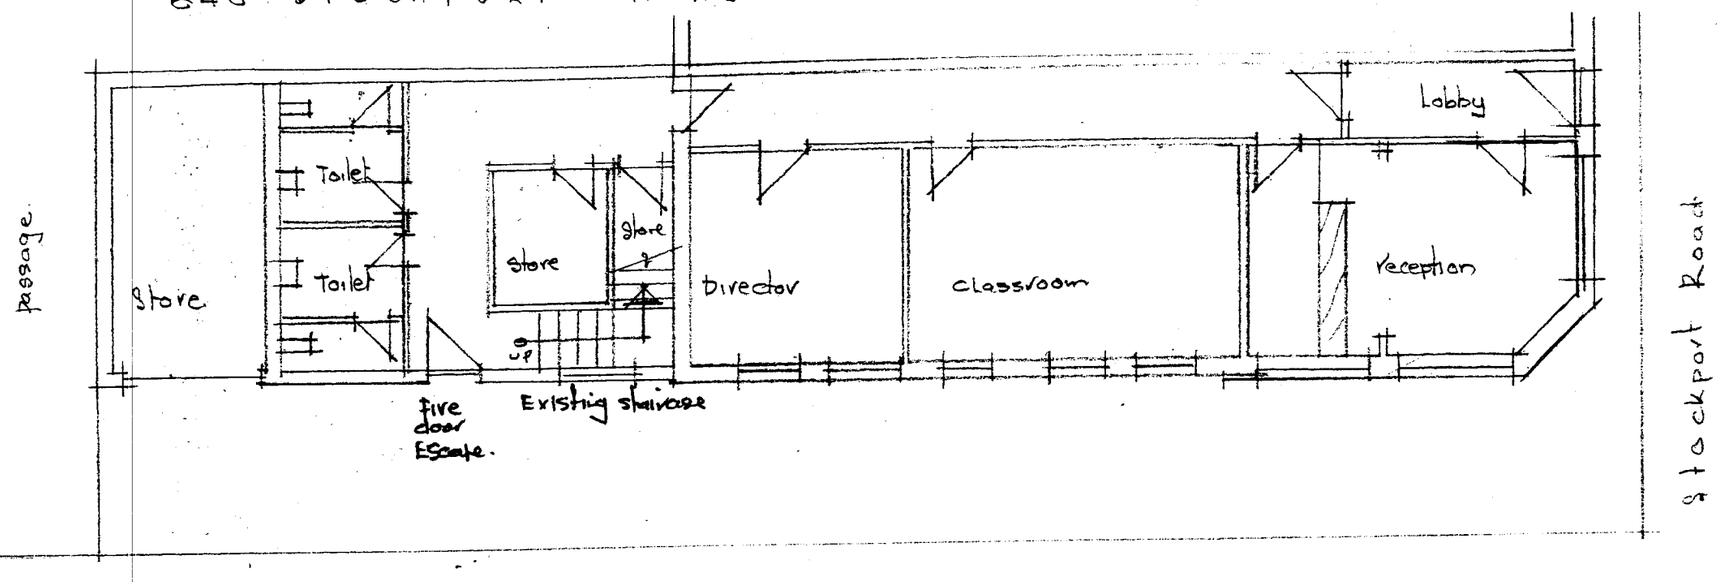

GROUND FLOOR PLAN

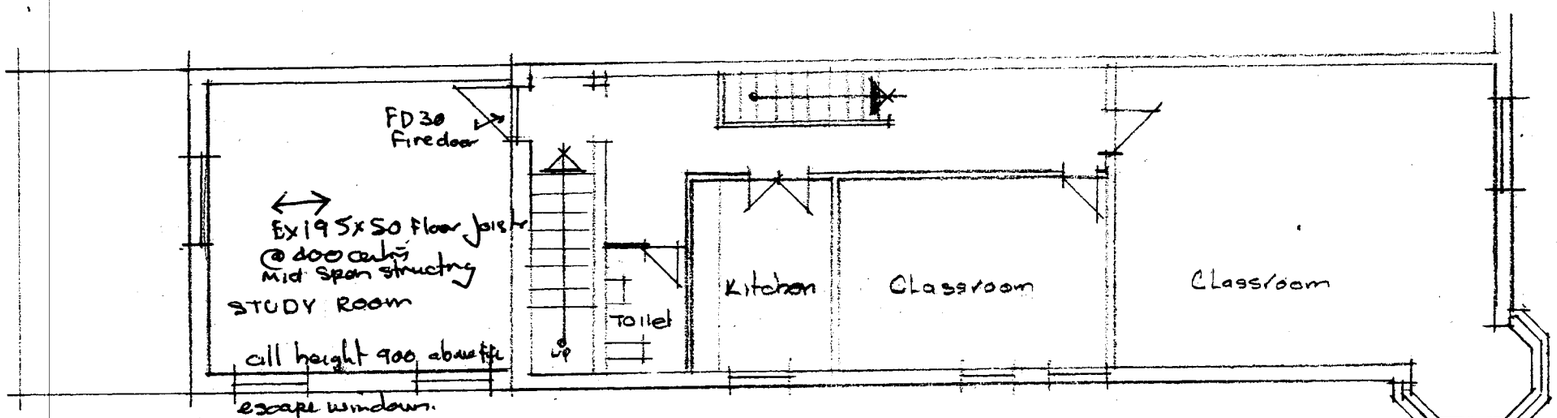

FIRST FLOOR PLAN.

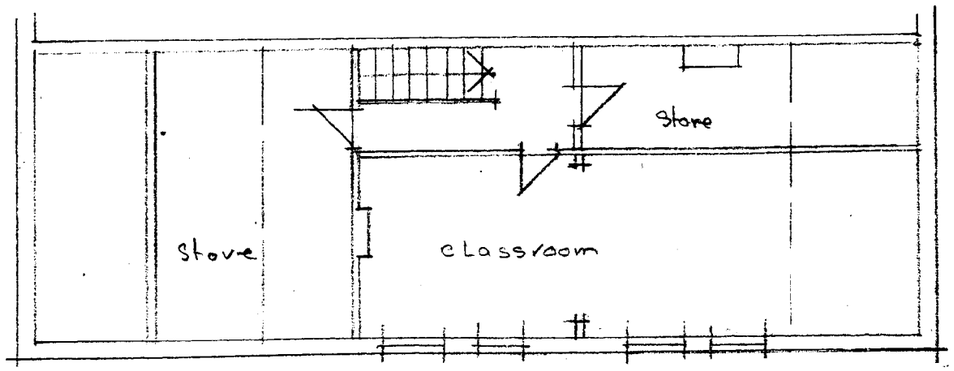

SECOND FLOOR PLAN.

PLANNING
ACK'D
REPLIED
RECD 23 JUL 2008

PDC
ARCHITECTS

SCALE:	1:100	Drg. No.
DATE:	06:08	821.01

PROJECT DESIGN CONSULTANTS
BARCLAY HOUSE, 35 WHITWORTH ST. WEST
MANCHESTER. M1 5NG
Telephone +44 (0) 161 228 2370
Facsimile +44 (0) 161 236 2646
e-mail: pdcarchitects@btopenworld.com