
Project HE 202 – 378 Cheetham Hill Road, Cheetham, Manchester M8 9LS

LOCATION PLAN

Scale 1:1250

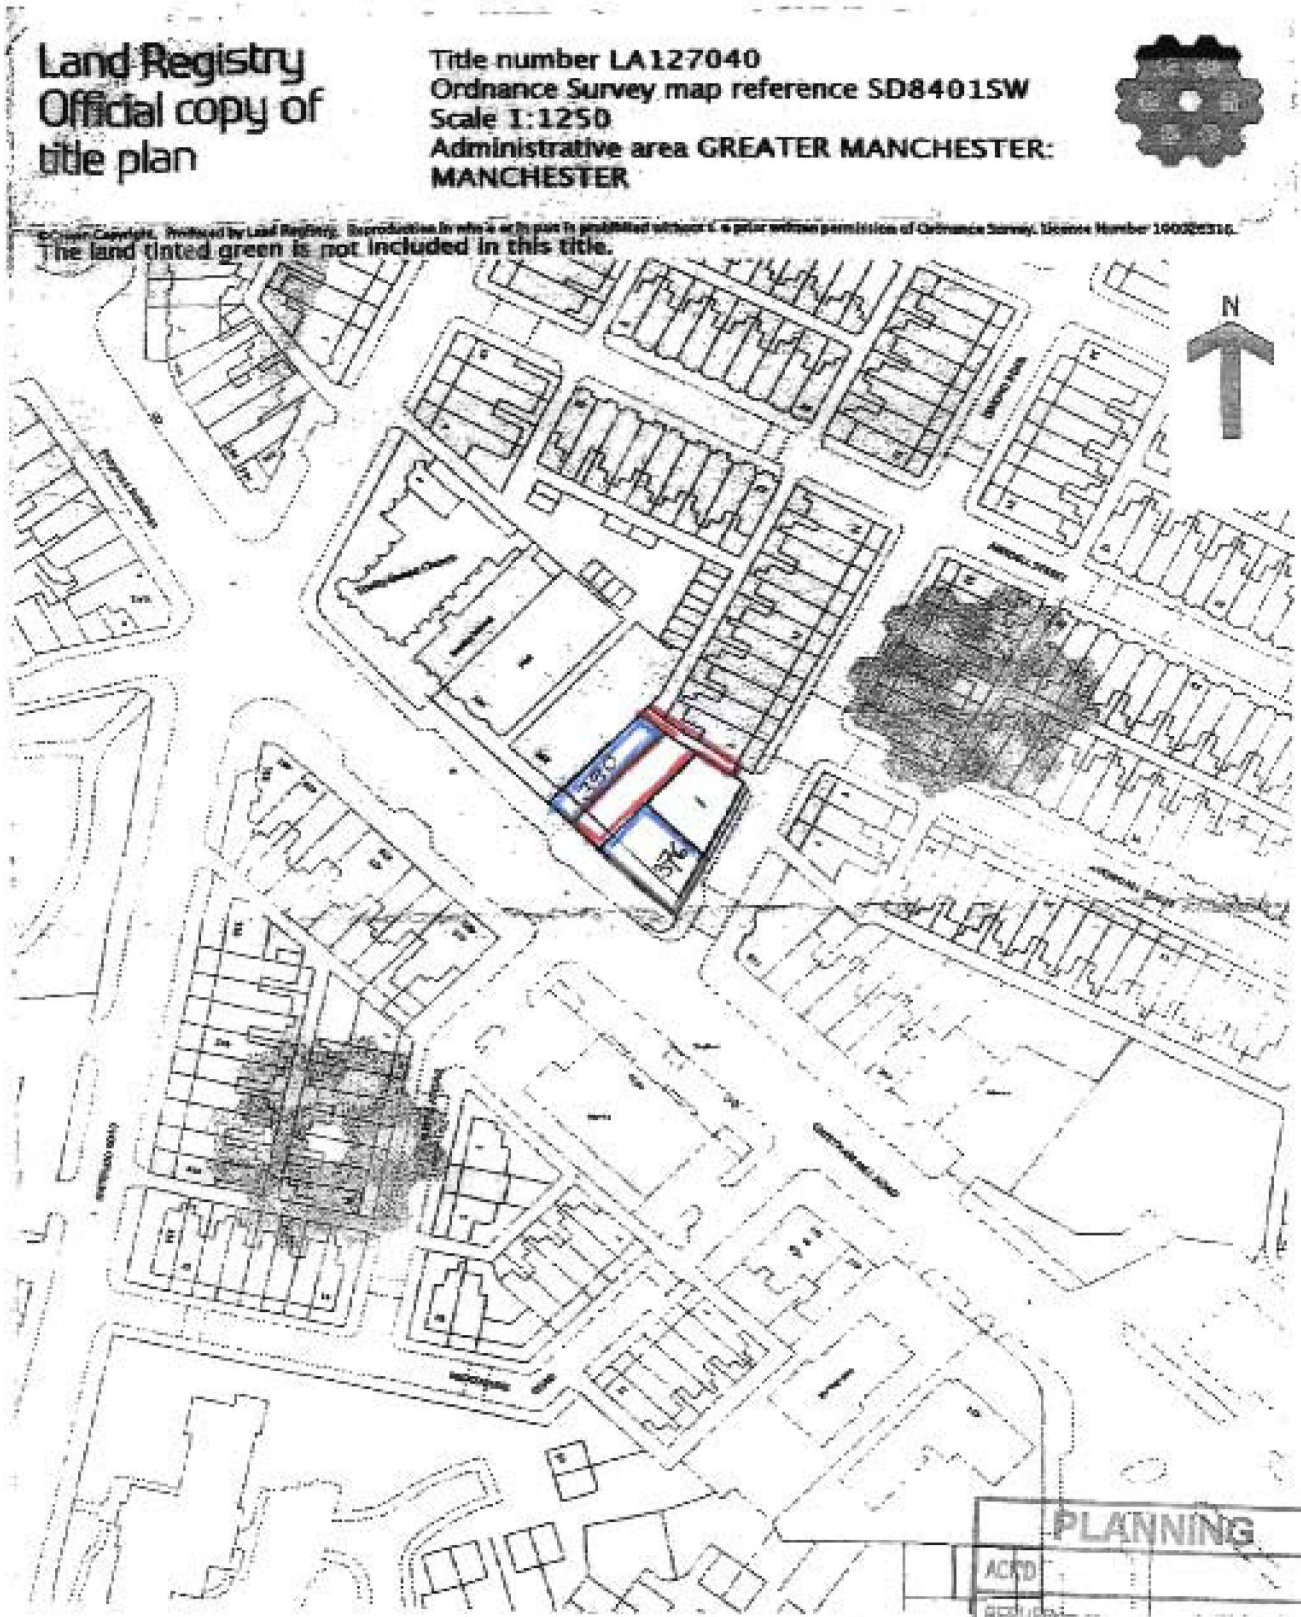

PLANNING
ACKD
REPLIED
RECD 13 AUG 2008