
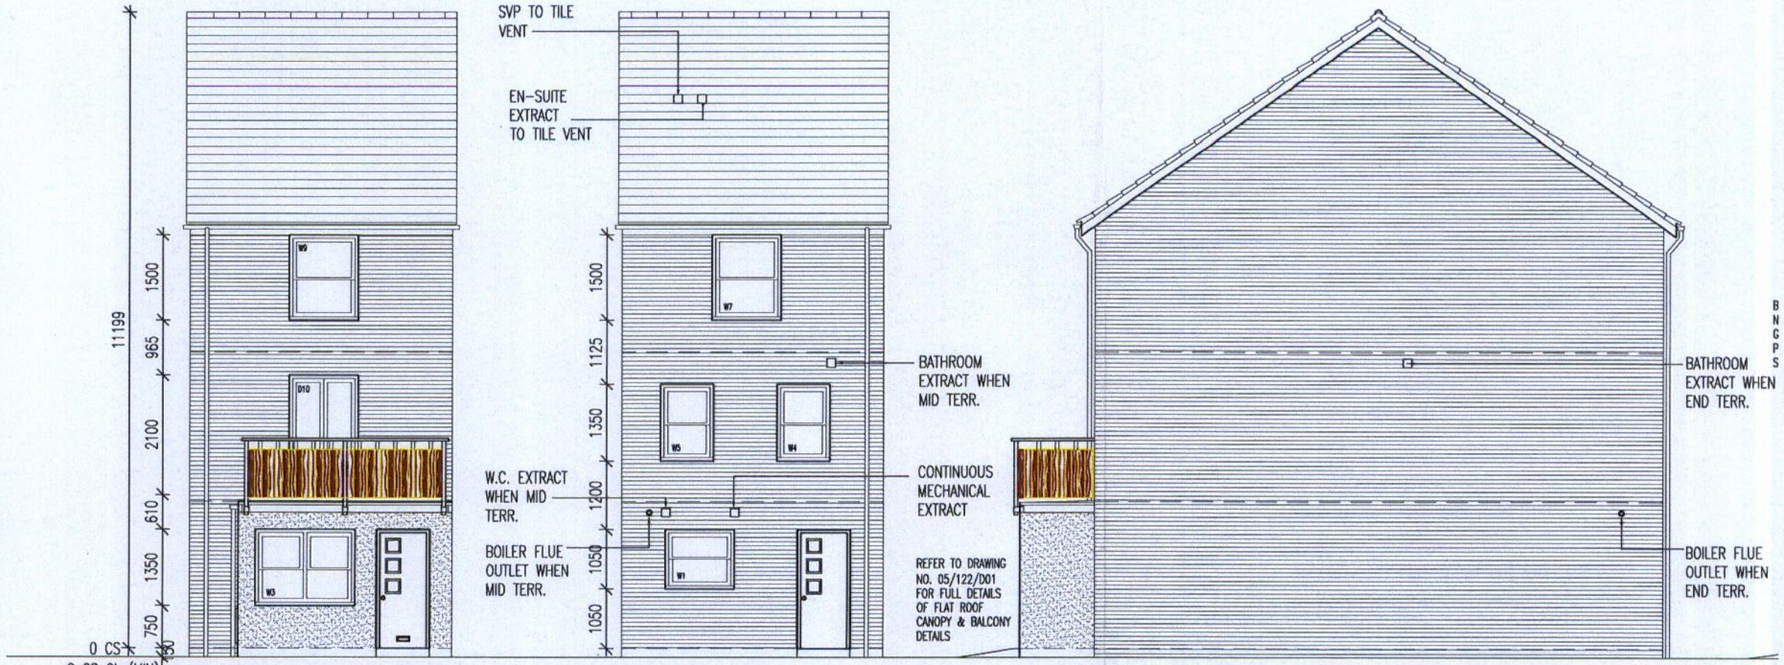



FRONT ELEVATION

REAR ELEVATION

SIDE ELEVATION

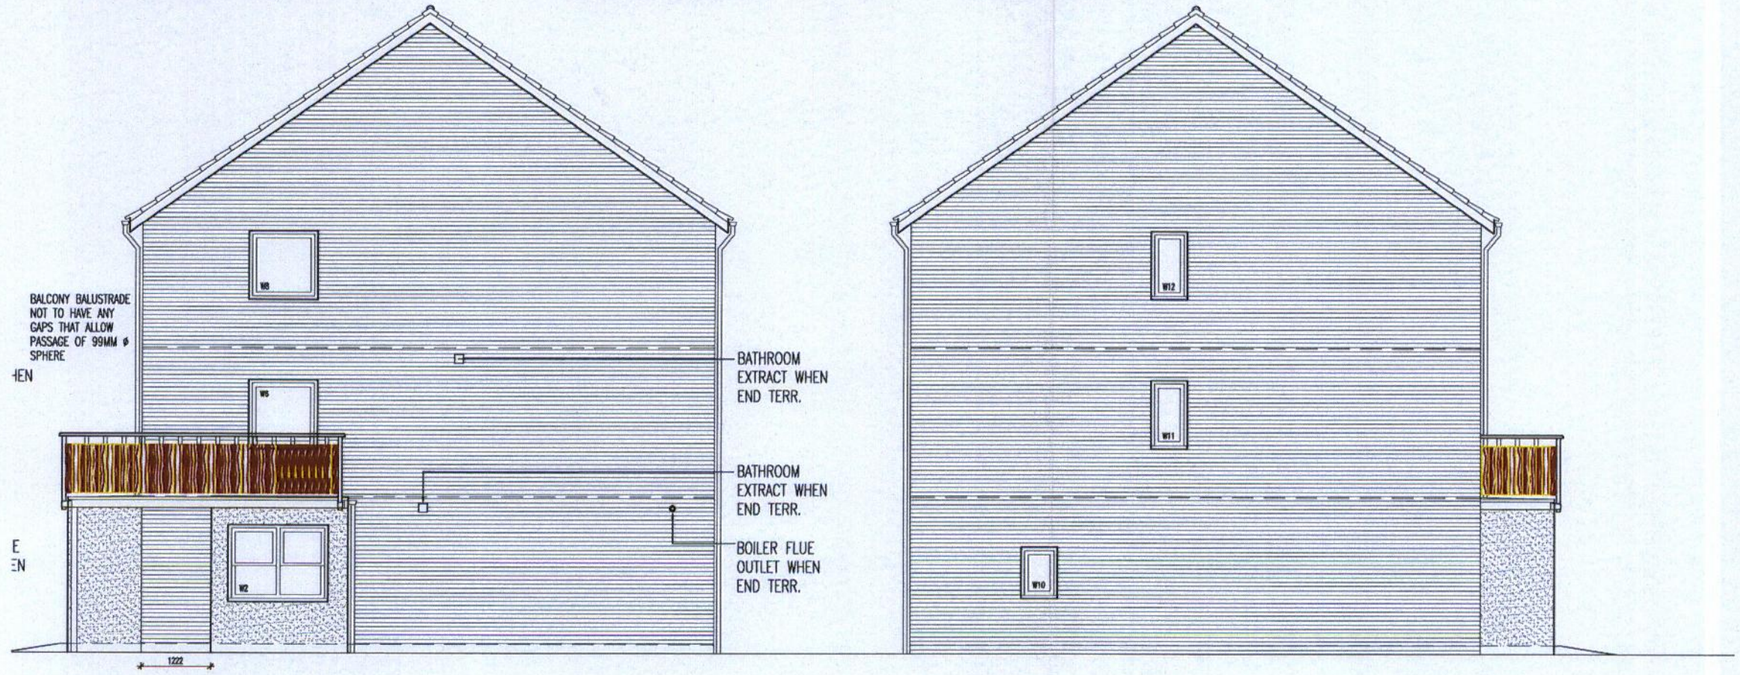


SIDE ELEVATION (PLOT SPECIFIC)
PLOTS 07 & 14

SIDE ELEVATION

GENERAL NOTES

ROOF CONSTRUCTION
RUSSELL GRAMPIAN SLATE GREY

RAINWATER GOODS
BLACK UPVC RAINWATER GUTTERS, DOWN PIPES AND ASSOCIATED FITTINGS.

FASCIAS, BARGE BOARDS & SOFFITS
WHITE UPVC.

EXTERNAL WALLS
A MIX OF RED FACING BRICKWORK AND WHITE THROUGH-COLOUR EXTERNAL RENDER.

WINDOWS
BATTLESHIP GREY UPVC DOUBLE GLAZED WINDOWS.

FRONT DOOR
TIMBER DOOR WITH 3 No. GLAZED APERTURES

REV A: ROOF VENTS CHANGED TO TILE VENTS 22-09-08

REVISIONS

| | | | | | |
|---|---|---|---|---|---|
| DRAWN | DLV | SCALE | 1:50 | AREA 117.9/119 | SQ.M. |
| DATE | SEP '06 | | | 1270/1285 | SQ.FT. |

HOUSE: HOUSETYPE C - C1
4 BED HOUSE

TITLE: DETAILED ELEVATIONS

2006 RANGE

George Wimpey LAING HOMES

DRAWING NUMBER: 300/TYPE C/05.01 REV: A