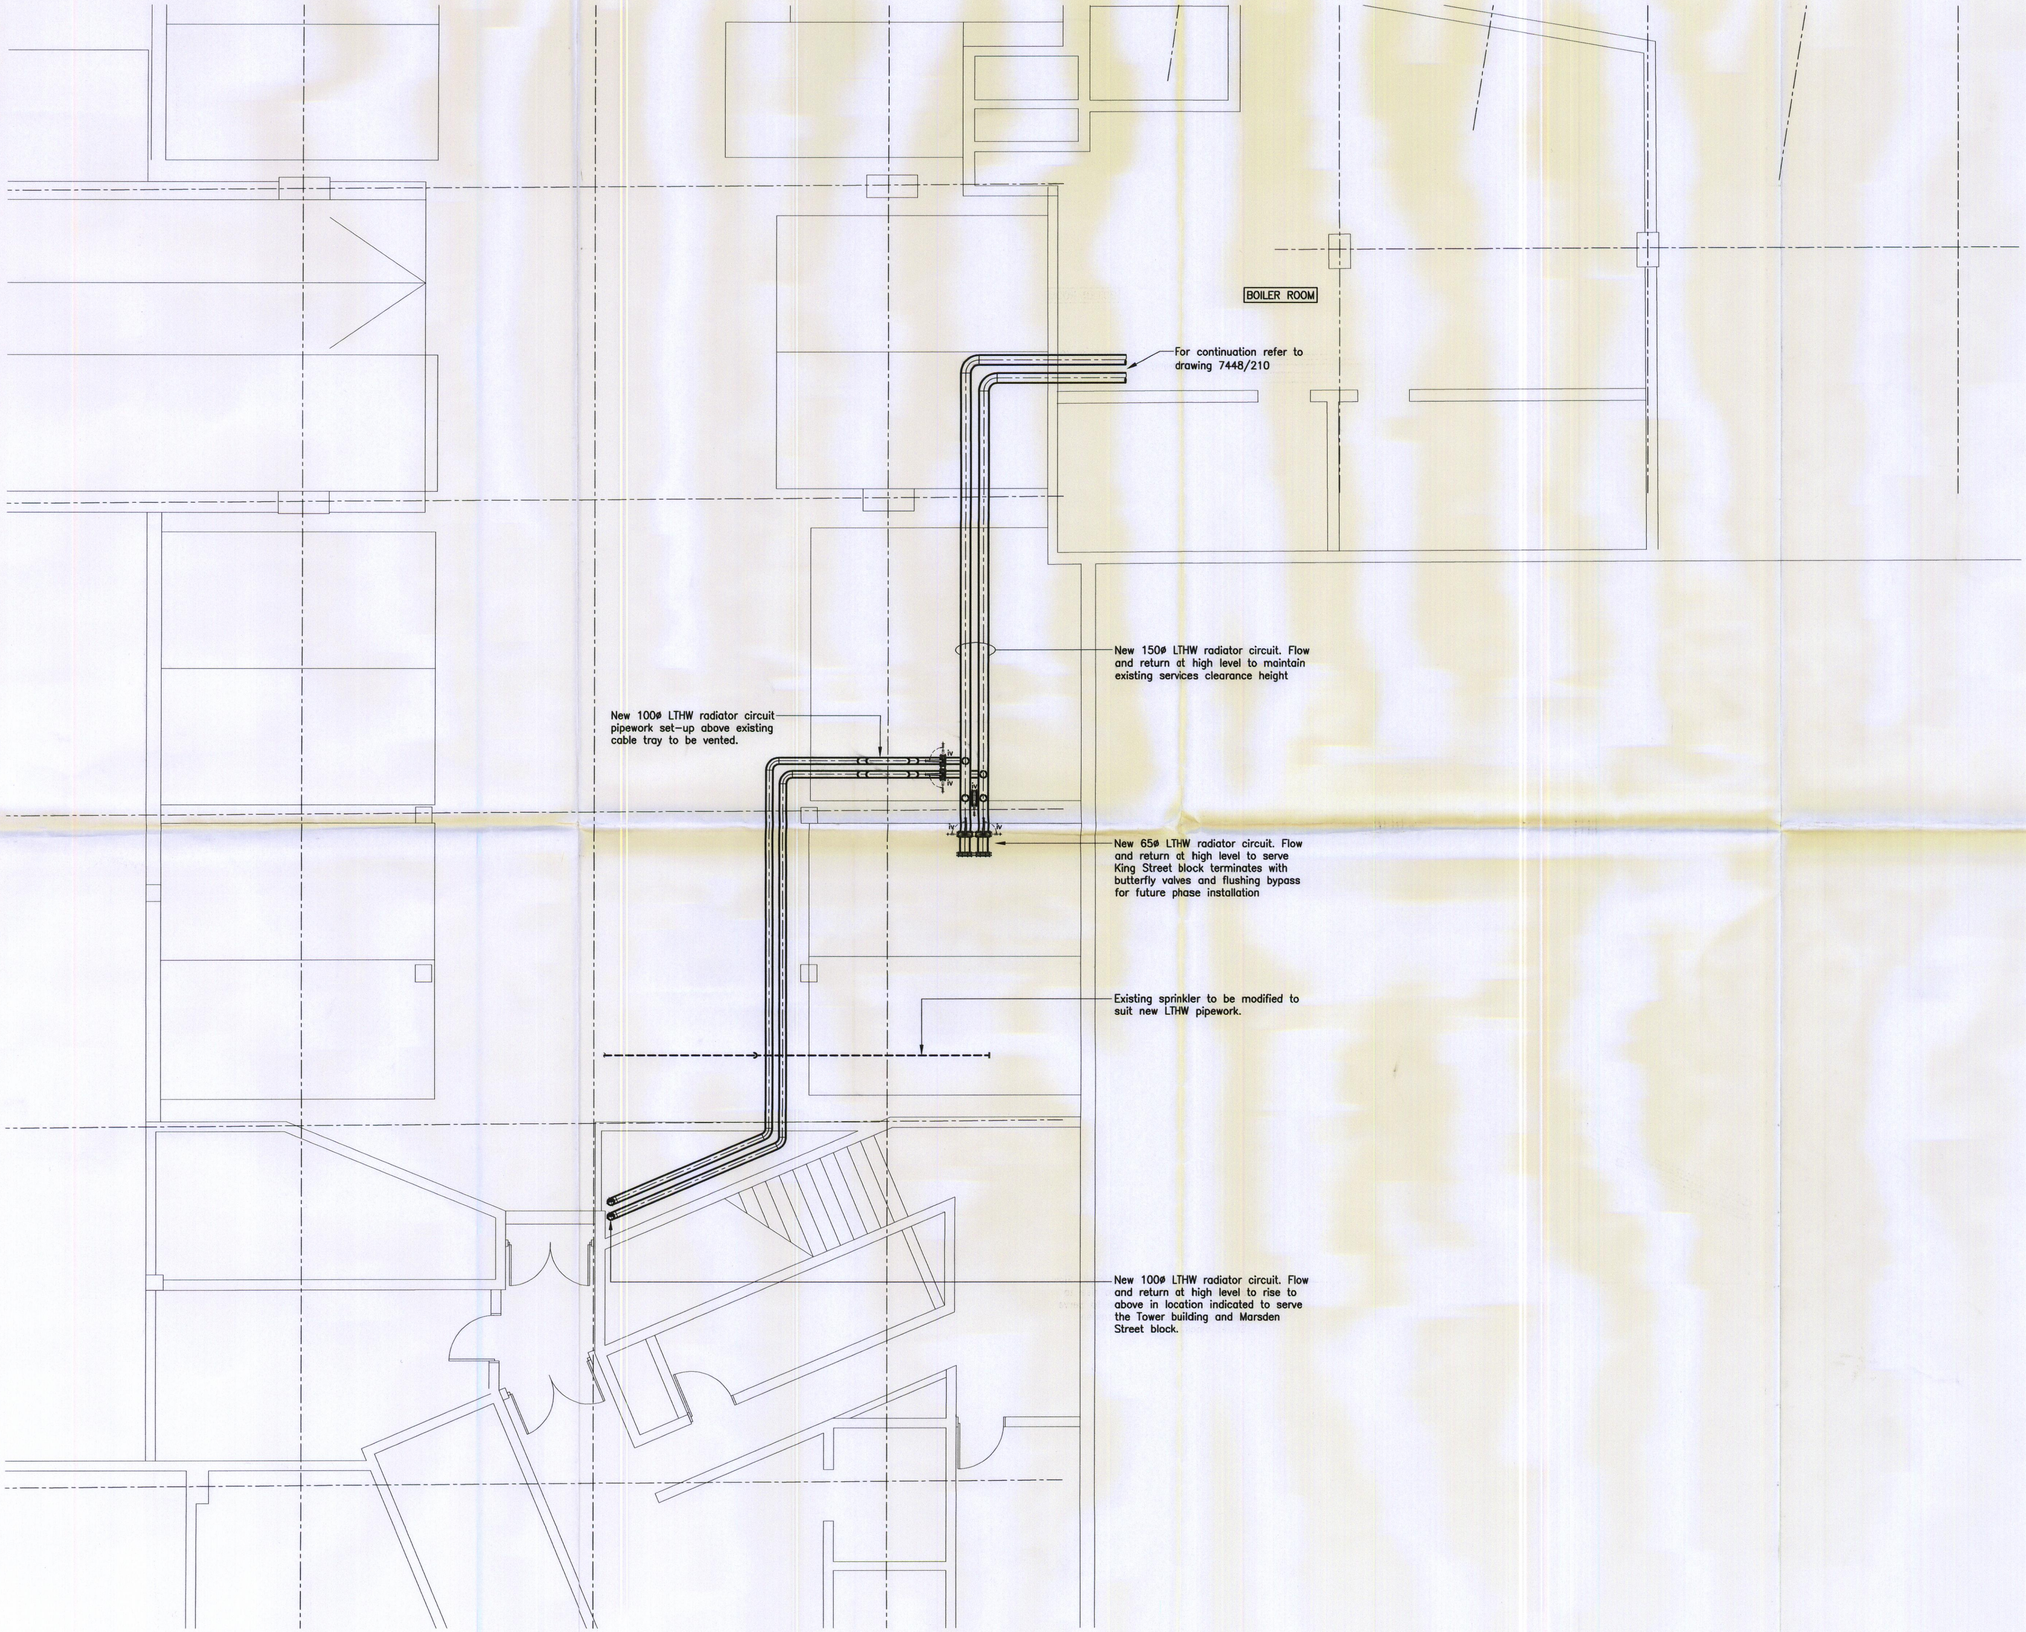

7448/211 00

Do not scale from this drawing.

Verify dimensions by site measurement.

Read this drawing in conjunction with the latest architectural and structural drawings.

This drawing is based on the following information:-
Record drawing print. Rec. **.**.09

Notes.

1. This drawing to be read in conjunction with all mechanical, electrical & public health drawings for this contract.
2. All mechanical services work to be carried out in accordance with the Mechanical Engineering Specification for this contract.
3. Refer to drawing no. 7448/200 for Symbol – Legend Information.
4. For valve arrangements and pipework sizing refer to drawing 7448/250.
5. Contractor to carry out full survey to establish exact pipework routes

Legend.

------ Existing Services

PLANNING
ACK'D
REPLIED
REC'D 15 JUL 2009
M
M
M
DISTRIBUTION

TENDER DRAWING

Revision	Date	Description	Initials	Checke
00	26.06.09	Tender Issue	JB	MS

HILSON MORAN

HILSON MORAN PARTNERSHIP LIMITED • CONSULTING ENGINEERS

Farnborough: T: + 44(0) 1252 550 500 F: + 44(0) 1252 550 501
London: T: + 44(0) 20 7940 8888 F: + 44(0) 20 7940 8801
Manchester: T: + 44(0) 161 876 4890 F: + 44(0) 161 877 4989

Client/Project

Pall Mall Court, 67 King St. Manchester
LTHW Radiator Pipework Replacement
Phase 1.

Title

Mechanical Services
Basement Car Park
Distribution

Drawn	JB	Checked	MS	Approved	SER
Date	June 2009	Sheet Size	A1	Scale	1:50
HMP Drawing Number		File Ref:	7448-211-00.dwg	Revision	