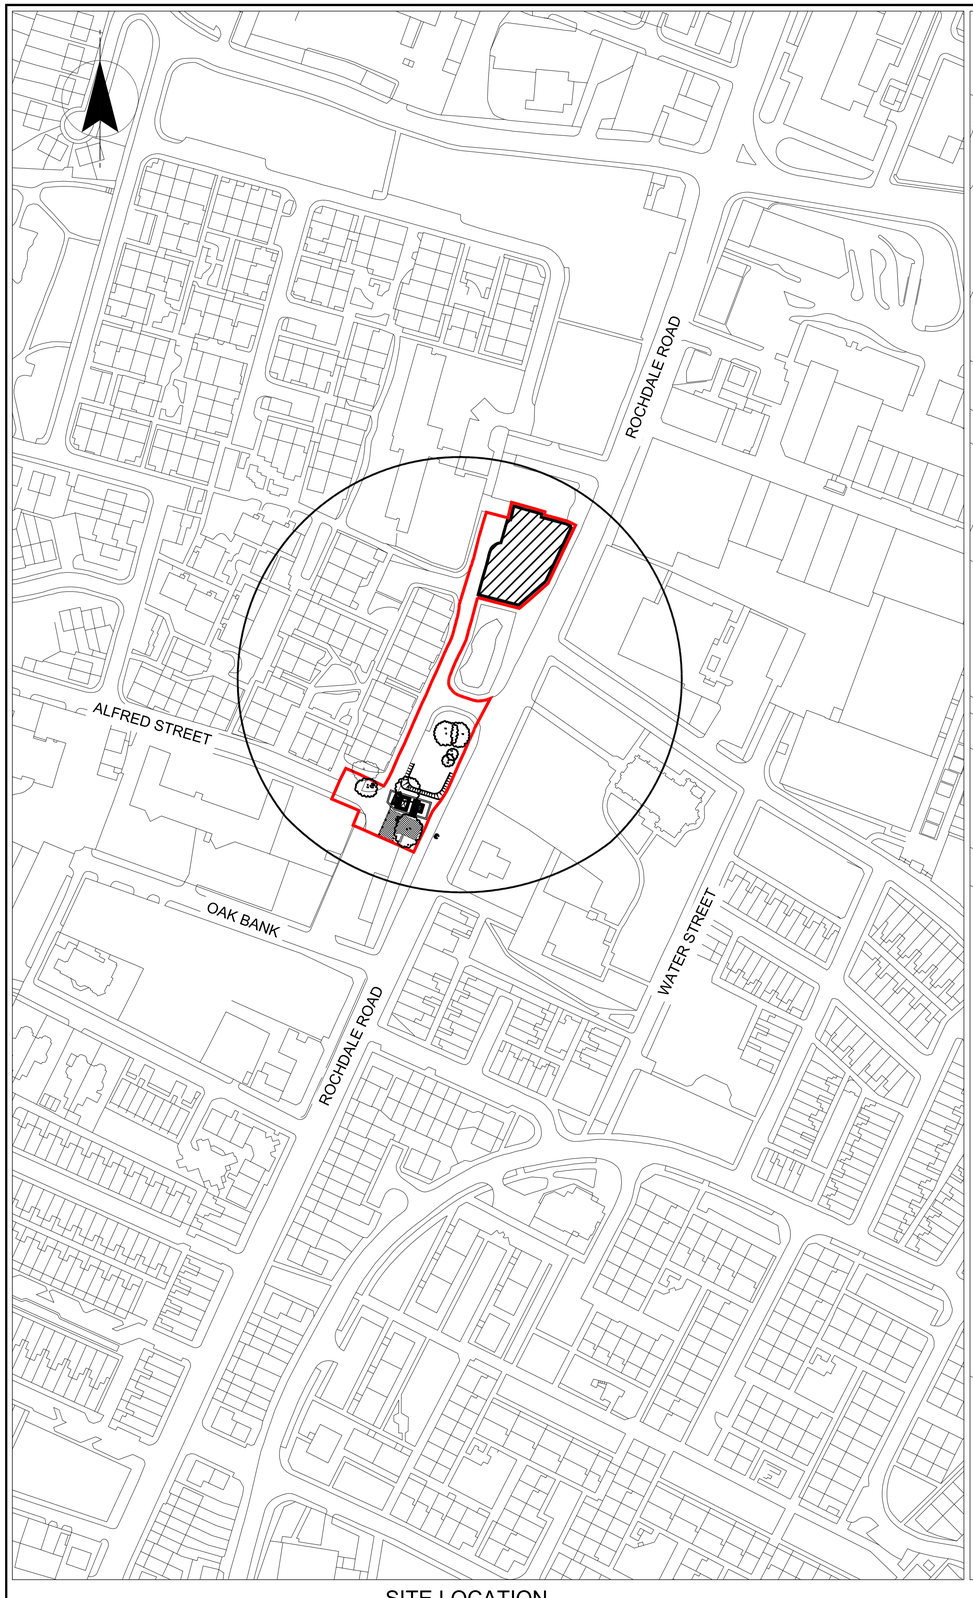

SITE LOCATION

SCALE 1:1250

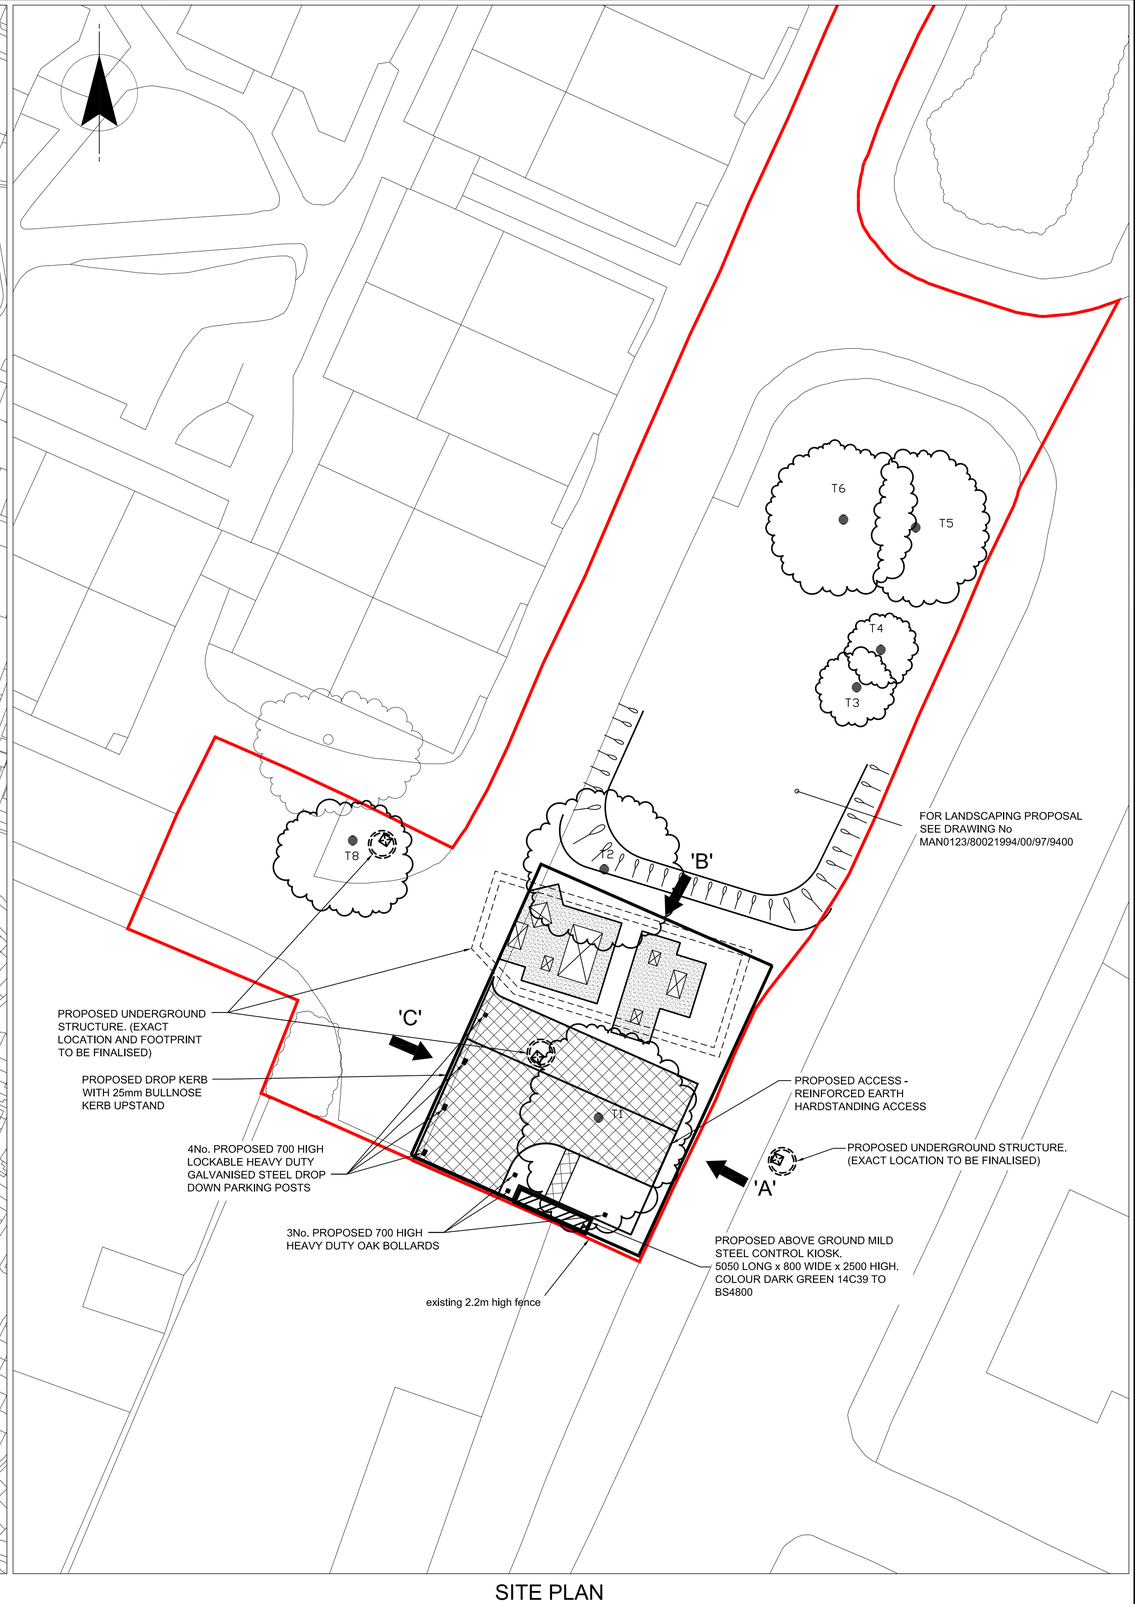

SITE PLAN

SCALE 1:200

TO BE REPRODUCED IN COLOUR ONLY

SCALE 1 : 200

m10 0 10m

NOTES

1. ALL DIMENSIONS IN MILLIMETRES AND ALL LEVELS IN METRES AOD UNLESS NOTED OTHERWISE.
2. TREE PRUNING REQUIRED ALONG WORKING AREA & CONSTRUCTION COMPOUND

LEGEND

- AREA REQUIRED TO UNDERTAKE DEVELOPMENT
- TEMPORARY CONSTRUCTION COMPOUND
- PROPOSED ACCESS PATH
- PROPOSED PERMANENT ABOVE GROUND STRUCTURE
- PROPOSED PERMANENT BELOW GROUND STRUCTURE
- TAMPED CONCRETE SURROUND TO MANHOLE COVER
- AREA REQUIRING PLANNING APPROVAL (341m²)
- T2 — 7 No. TREES TO BE REMOVED
- PROPOSED BOLLARDS/PARKING POSTS

CURRENT ISSUE INFORMATION

B. SITE LAYOUT UPDATED

VERSION	DRWN	CHKD	REVD		DATE
B	FR	MD	MS	FOR PLANNING	18 Jun 12

United Utilities

Solution design supported by MWH

Balfour Beatty Utility Solutions

ZERO HARM

ALL TOGETHER BETTER LEANER FASTER

UNITED UTILITIES PLC

IRK6 UIDs

MAN0123 MOSTON LANE/ROCHDALE ROAD

PLANNING APPLICATION

PROPOSED SITE PLAN

SCALE	SHEET SIZE
As Shown	A1
DRAWING NUMBER	REVISION
MAN0123/80021994/00/97/1001	B

©The copyright of this document, which contains information of a proprietary nature, is vested in United Utilities Water PLC. The content of this document may not be used for purposes other than that for which it has been supplied and may not be reproduced, either wholly or in part, in any way whatsoever. It may not be used by, or its contents divulged to any other person whatsoever without the prior written permission of United Utilities Water PLC.
Copyright Acknowledgement: Use of Ordnance Survey map data sanctioned by the controller of H.M. Stationery Office. OS Licence Number 100019326. Crown copyright reserved. Unauthorised production infringes copyright