

HONDA

Scoot & Commute

263 Kingsway
Burnage
Manchester
M19 1AN


Job No. 724345
Revision. F
Date. 6/11/08

asg

asg (warwick) ltd
oak tree road
A46 eastern bypass
binley
coventry
cv3 2ul

t . 02476 608200
f . 02476 608201

enquiries@asg.co.uk
asg.co.uk

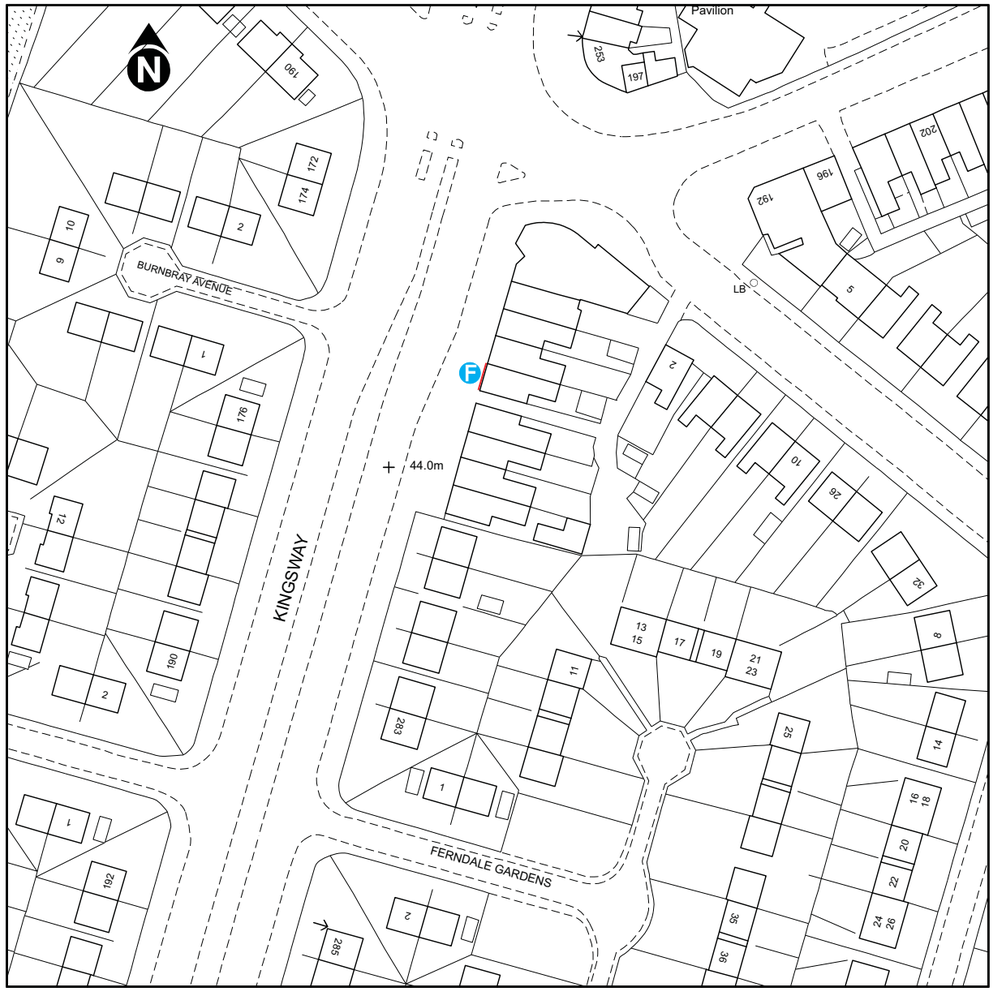

SITE PLAN scale 1:1250

SIGN BREAKDOWN

A - 1 off scooter window vinyl. Internal sign.

B - 1 off scooter window vinyl. Internal sign.

C - 1 off scooter window vinyl. Internal sign.

D - 1 off scooter window vinyl. Internal sign.

E - 1 off scooter window vinyl. Internal sign.

F - 1 off Fascia sign 5350x840mm.

G - 1 off frosted vinyl opening hours. Internal sign.

asg (warwick) ltd
oak tree road
A46 eastern bypass
binley, coventry
CV3 2UL
t . 02476 608200
f . 02476 608201
enquiries@asg.co.uk
asg.co.uk

client: HONDA

project: SCOOTER SIGNAGE

address: **Scoot & Commute**
263 Kingsway
Burnage
Manchester
M19 1AN

project manager: D. FRENCH

designer: AB
date: 4.08.08
revision: F
scale: 1:1250
SCALE APPLIES TO AN ORIGINAL COPY ON A3 TEMPLATE SHEET
drawing no: HON / 724345

revision	date	revision notes
B	21.08.08	Signs A - E size altered, Sign F fascia Sign altered & Sign G Added .
C	24.09.08	Signs F - Fascia altered.
D	24.10.08	scaled site plan added
E	30.11.08	Existing & Proposed views added.

© THIS DRAWING IS COPYRIGHT AND IS THE PROPERTY OF ASG. IT IS TO BE USED BETWEEN THEMSELVES AND THE CLIENT. ANY REPRODUCTION WITHOUT THE WRITTEN PERMISSION OF ASG IS STRICTLY PROHIBITED.


PLEASE CONSIDER THE ENVIRONMENT BEFORE PRINTING THIS DRAWING

approval override


signature

date / /


DO NOT USE FOR MANUFACTURE

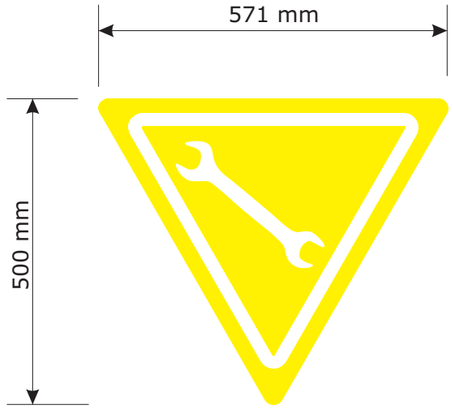

SIGN A
scale 1:10

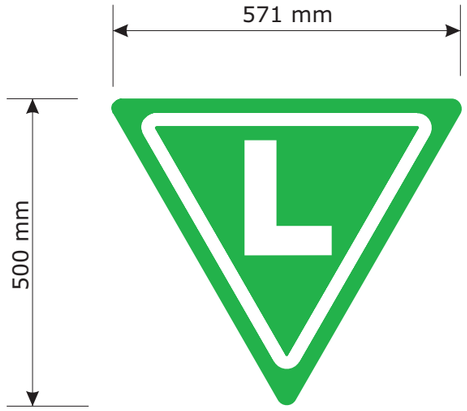


SIGN B
scale 1:10

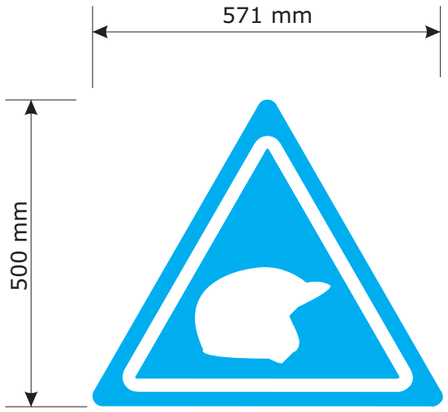


SIGN C
scale 1:10

SIGN A - E - SCALE 1:10
Install 5 off (1 off each) vinyl scooter logos.

SPECIFICATION
Logos are digital printed vinyl in corporate colours. Logo applied to internal showroom glazing.

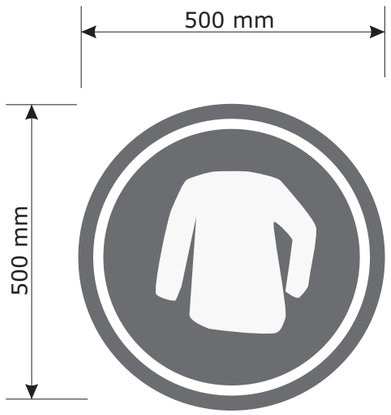


SIGN D
scale 1:10

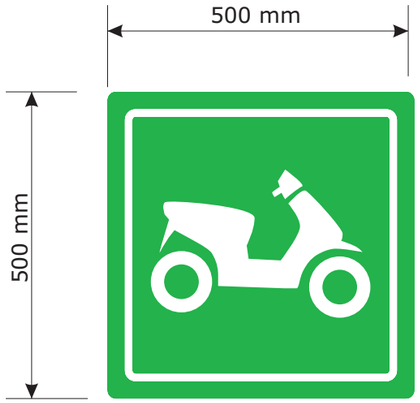

SIGN E
scale 1:10

COLOUR REFS:
BLUE PANTONE 299
YELLOW PANTONE 109
RED PANTONE 485
GREEN PANTONE 347
BROWN PANTONE 469

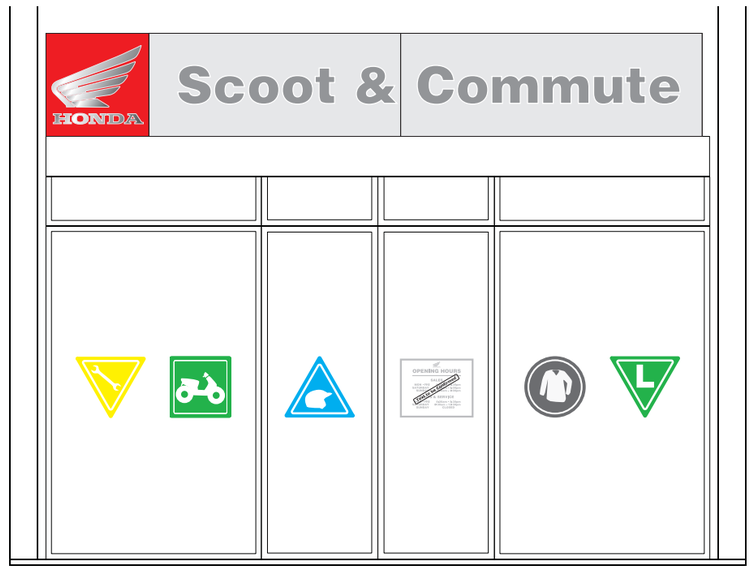

PROPOSED FRONT ELEVATION scale 1:50

asg
asg (warwick) ltd
oak tree road
A46 eastern bypass
binley, coventry
CV3 2UL
t . 02476 608200
f . 02476 608201
enquiries@asg.co.uk
asg.co.uk

client: HONDA

project: SCOOTER SIGNAGE

address:
Scoot & Commute
263 Kingsway
Burnage
Manchester
M19 1AN

project manager: D. FRENCH

designer: AB
date: 4.08.08
revision: F
scale: AS STATED
SCALE APPLIES TO AN ORIGINAL COPY ON A3 TEMPLATE SHEET
drawing no: HON / 724345


revision	date	revision notes
B	21.08.08	Signs A - E size altered, Sign F fascia Sign altered & Sign G Added .
C	24.09.08	Signs F - Fascia altered.
D	24.10.08	scaled site plan added
E	30.11.08	Existing & Proposed views added.

© THIS DRAWING IS COPYRIGHT AND IS THE PROPERTY OF ASG. IT IS TO BE USED BETWEEN THEMSELVES AND THE CLIENT. ANY REPRODUCTION WITHOUT THE WRITTEN PERMISSION OF ASG IS STRICTLY PROHIBITED.

PLEASE CONSIDER THE ENVIRONMENT BEFORE PRINTING THIS DRAWING

approval override
signature
date / /

DO NOT USE FOR MANUFACTURE

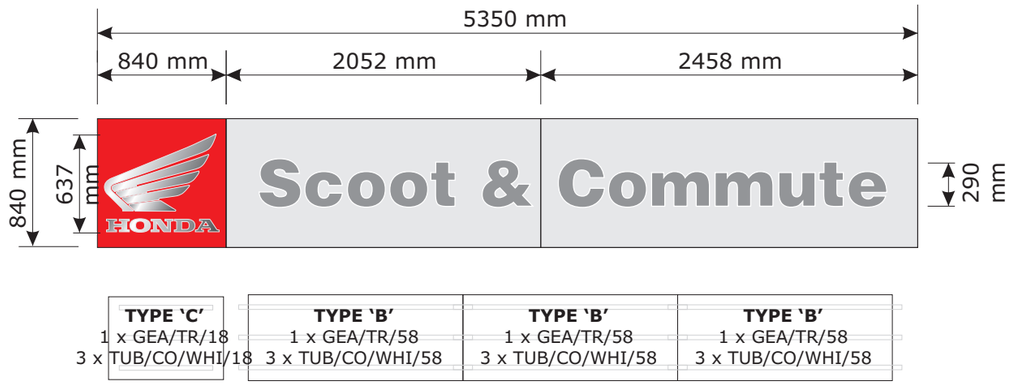


TYPE 'C'	TYPE 'B'	TYPE 'B'	TYPE 'B'
1 x GEA/TR/18 3 x TUB/CO/WHI/18	1 x GEA/TR/58 3 x TUB/CO/WHI/58	1 x GEA/TR/58 3 x TUB/CO/WHI/58	1 x GEA/TR/58 3 x TUB/CO/WHI/58

SIGN F - SCALE 1:40
Install 1 off new internally illuminated Honda fascia.
O/A size of fascia 5350mm x 840mm
O/A size of text 290mm
HTUS 3.165 metres.
(Cherry Picker Not Required)


SPECIFICATION
Fascia panels are manufactured from 3mm silver and red alucabond panels. Internally illuminated moulded logo panel face. Internally illuminated 'Honda' text manufactured from 40mm deep moulded red acrylic. Internally illuminated 'Dealer Name' pushed through from 10mm thick Opal acrylic with dark metallic silver vinyl face to give 'Halo' illumination.


NOTE
It is the dealers responsibility to provide an adequate power supply and carry out the final connection.

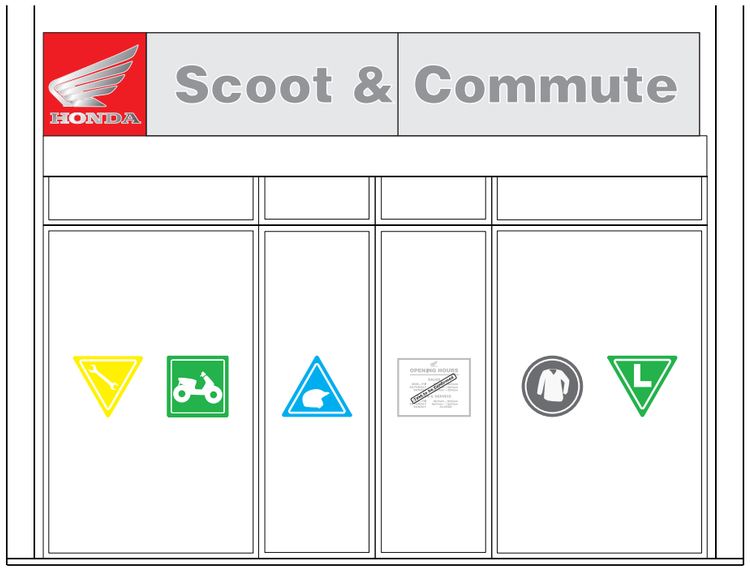

PROPOSED FRONT ELEVATION scale 1:50

PROPOSED SIDE ELEVATION scale 1:15

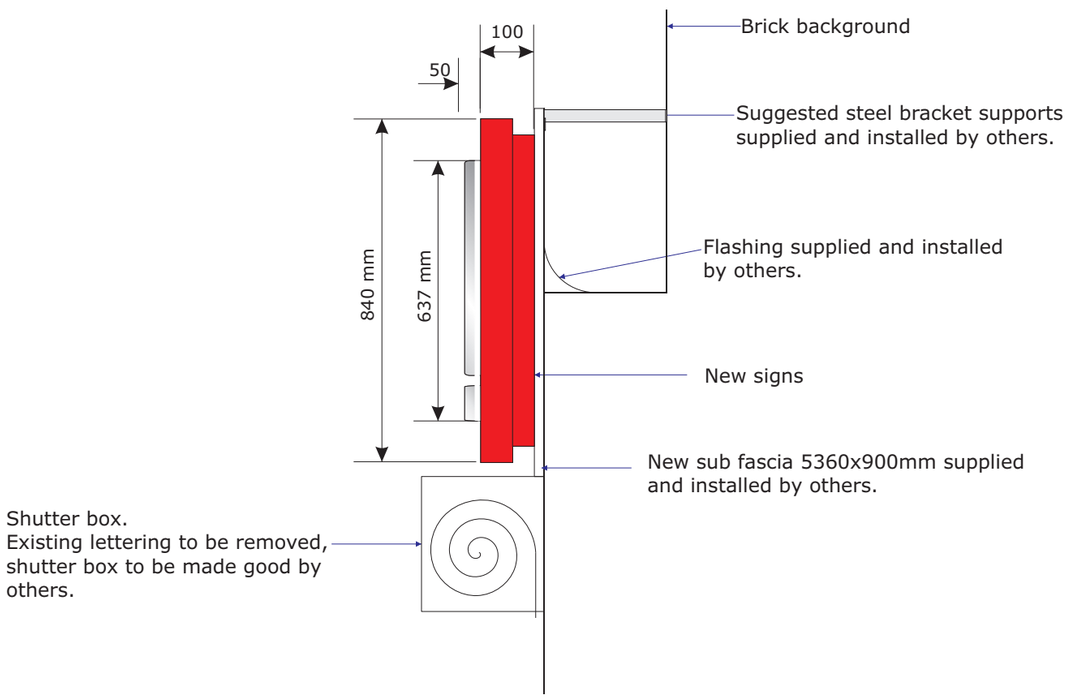

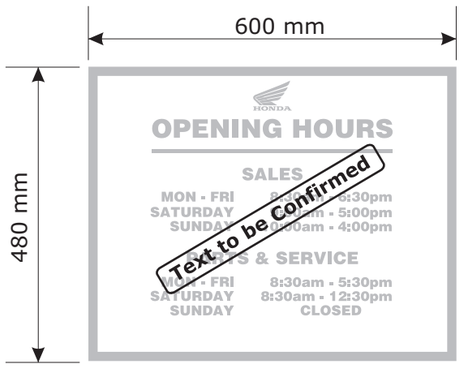

SIGN G scale 1:10

SIGN G - SCALE 1:10
Install 1 off new frosted vinyl 'Opening Hours'

SPECIFICATION
The sign is constructed from frosted crystal vinyl applied internally to showroom entrance door.

asg (warwick) ltd
oak tree road
A46 eastern bypass
binley, coventry
CV3 2UL
t . 02476 608200
f . 02476 608201
enquiries@asg.co.uk
asg.co.uk

client: HONDA

project: SCOOTER SIGNAGE

address: **Scoot & Commute**
263 Kingsway
Burnage
Manchester
M19 1AN

project manager: D. FRENCH

designer: AB
date: 4.08.08
revision: F
scale: AS STATED
SCALE APPLIES TO AN ORIGINAL COPY ON A3 TEMPLATE SHEET
drawing no: HON / 724345

revision	date	revision notes
B	21.08.08	Signs A - E size altered, Sign F fascia Sign altered & Sign G Added .
C	24.09.08	Signs F - Fascia altered.
D	24.10.08	scaled site plan added
E	30.11.08	Existing & Proposed views added.

© THIS DRAWING IS COPYRIGHT AND IS THE PROPERTY OF ASG. IT IS TO BE USED BETWEEN THEMSELVES AND THE CLIENT. ANY REPRODUCTION WITHOUT THE WRITTEN PERMISSION OF ASG IS STRICTLY PROHIBITED.

PLEASE CONSIDER THE ENVIRONMENT BEFORE PRINTING THIS DRAWING

approval override
signature
date / /

DO NOT USE FOR MANUFACTURE

Existing View



Proposed View



asg (warwick) ltd
oak tree road
A46 eastern bypass
binley, coventry
CV3 2UL
t . 02476 608200
f . 02476 608201
enquiries@asg.co.uk
asg.co.uk

client: HONDA

project: SCOOTER SIGNAGE

address:
Scoot & Commute
263 Kingsway
Burnage
Manchester
M19 1AN

project manager: D. FRENCH

designer: AB
date: 4.08.08
revision: F
scale: AS STATED
SCALE APPLIES TO AN ORIGINAL COPY ON A3 TEMPLATE SHEET
drawing no: HON / 724345

revision	date	revision notes
B	21.08.08	Signs A - E size altered, Sign F fascia Sign altered & Sign G Added .
C	24.09.08	Signs F - Fascia altered.
D	24.10.08	scaled site plan added
E	30.11.08	Existing & Proposed views added.

© THIS DRAWING IS COPYRIGHT AND IS THE PROPERTY OF ASG. IT IS TO BE USED BETWEEN THEMSELVES AND THE CLIENT. ANY REPRODUCTION WITHOUT THE WRITTEN PERMISSION OF ASG IS STRICTLY PROHIBITED.

PLEASE CONSIDER THE ENVIRONMENT BEFORE PRINTING THIS DRAWING

approval override
signature
date / /

DO NOT USE FOR MANUFACTURE