


DRAWING NUMBER
2012-202 PL-003

FOR PLANNING

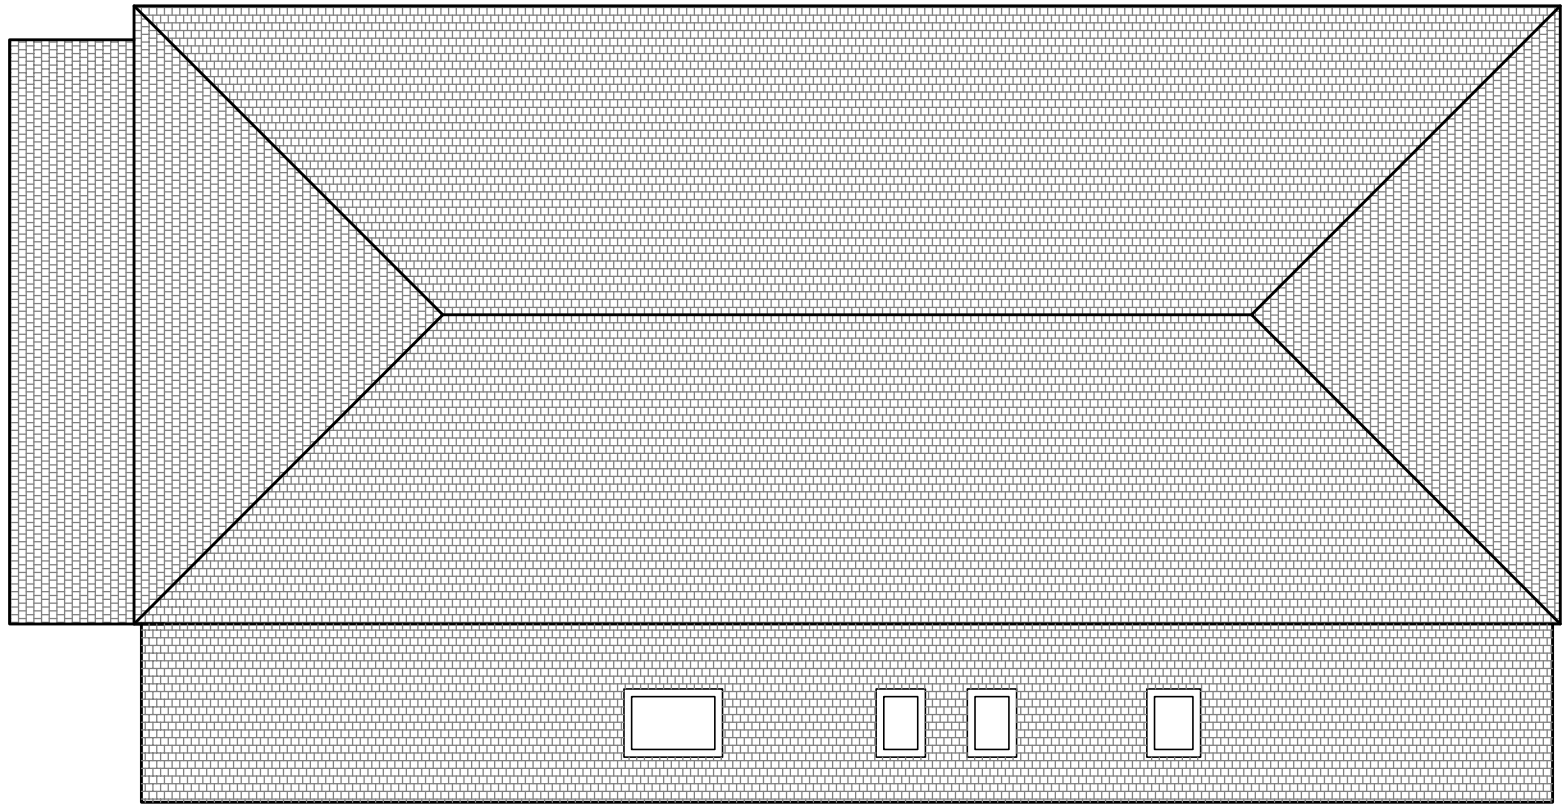


PROPOSED ROOF PLAN SCALE 1:100@A3

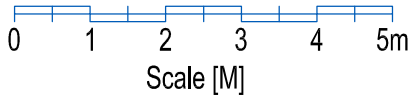

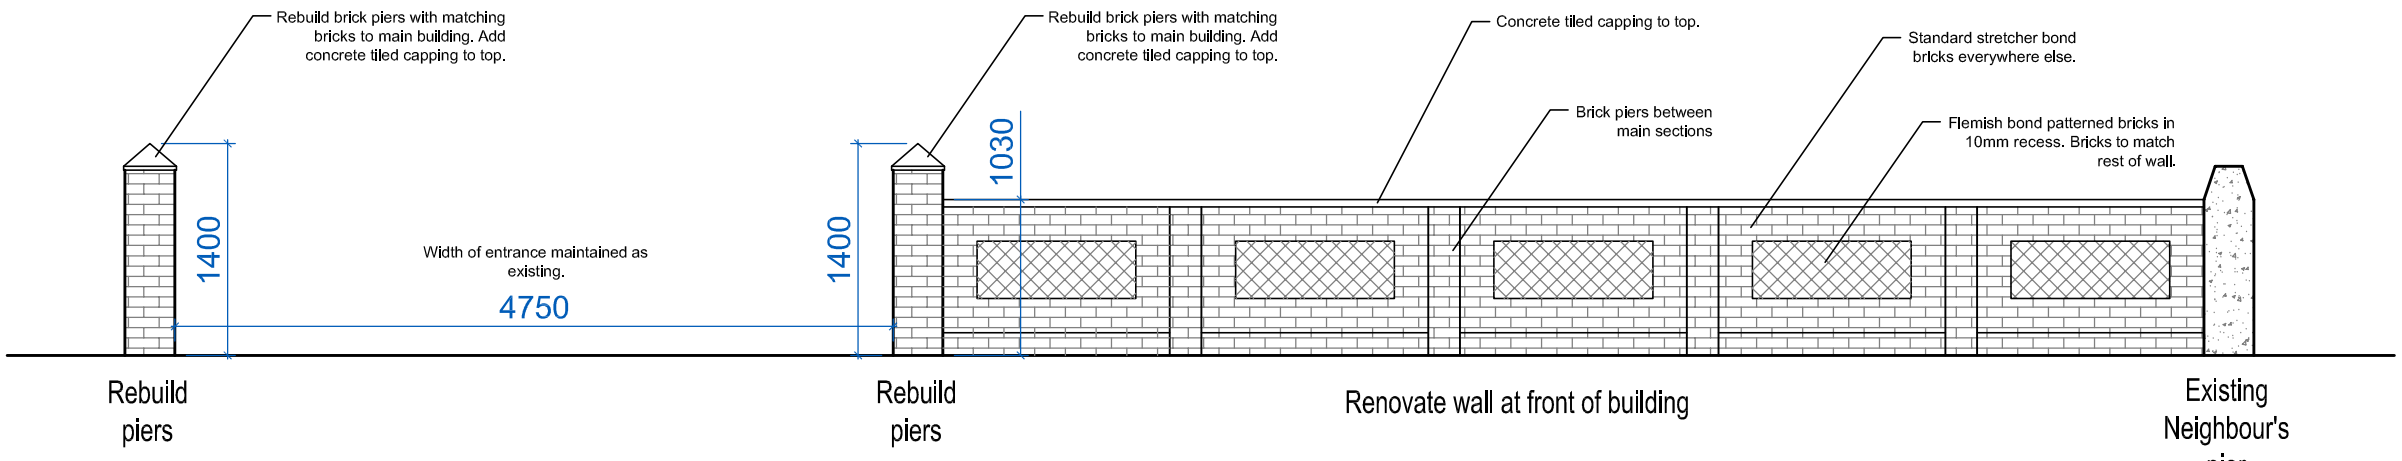

PROPOSED FRONT BRICK WALL ELEVATION SCALE 1:50@A3 [Facing Barlow Moor Road]

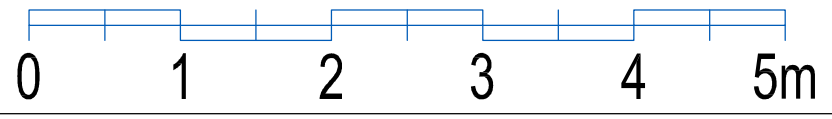

ZENDIUM
info@zendium-design.co.uk
t/f: 0161 980 7058
m: 07866 637563

NOTES
DO NOT SCALE FROM DRAWING.
DRAWING INDICATES DESIGN INTENT ONLY.
REPORT ANY DISCREPANCIES TO CLIENT / ZENDIUM DESIGN.
NOT TO BE USED FOR CONSTRUCTION UNLESS STATED SO.
TO BE READ IN CONJUCTION WITH OTHER DRAWINGS OR SPECIFICATION WHERE PROVIDED. ©Zendium Design 2012

CLIENT: Dr Rizvi		DRAWING DESCRIPTION: Proposed Elevations	STATUS: PLANNING
PROJECT: David Medical Centre, Chorlton cum Hardy	SERIES: PL	DATE: 10-04-2012	SCALE: As shown
SITE: AS ABOVE	DRAWING NUMBER: 2012-202 PL-003		REVISION: -