
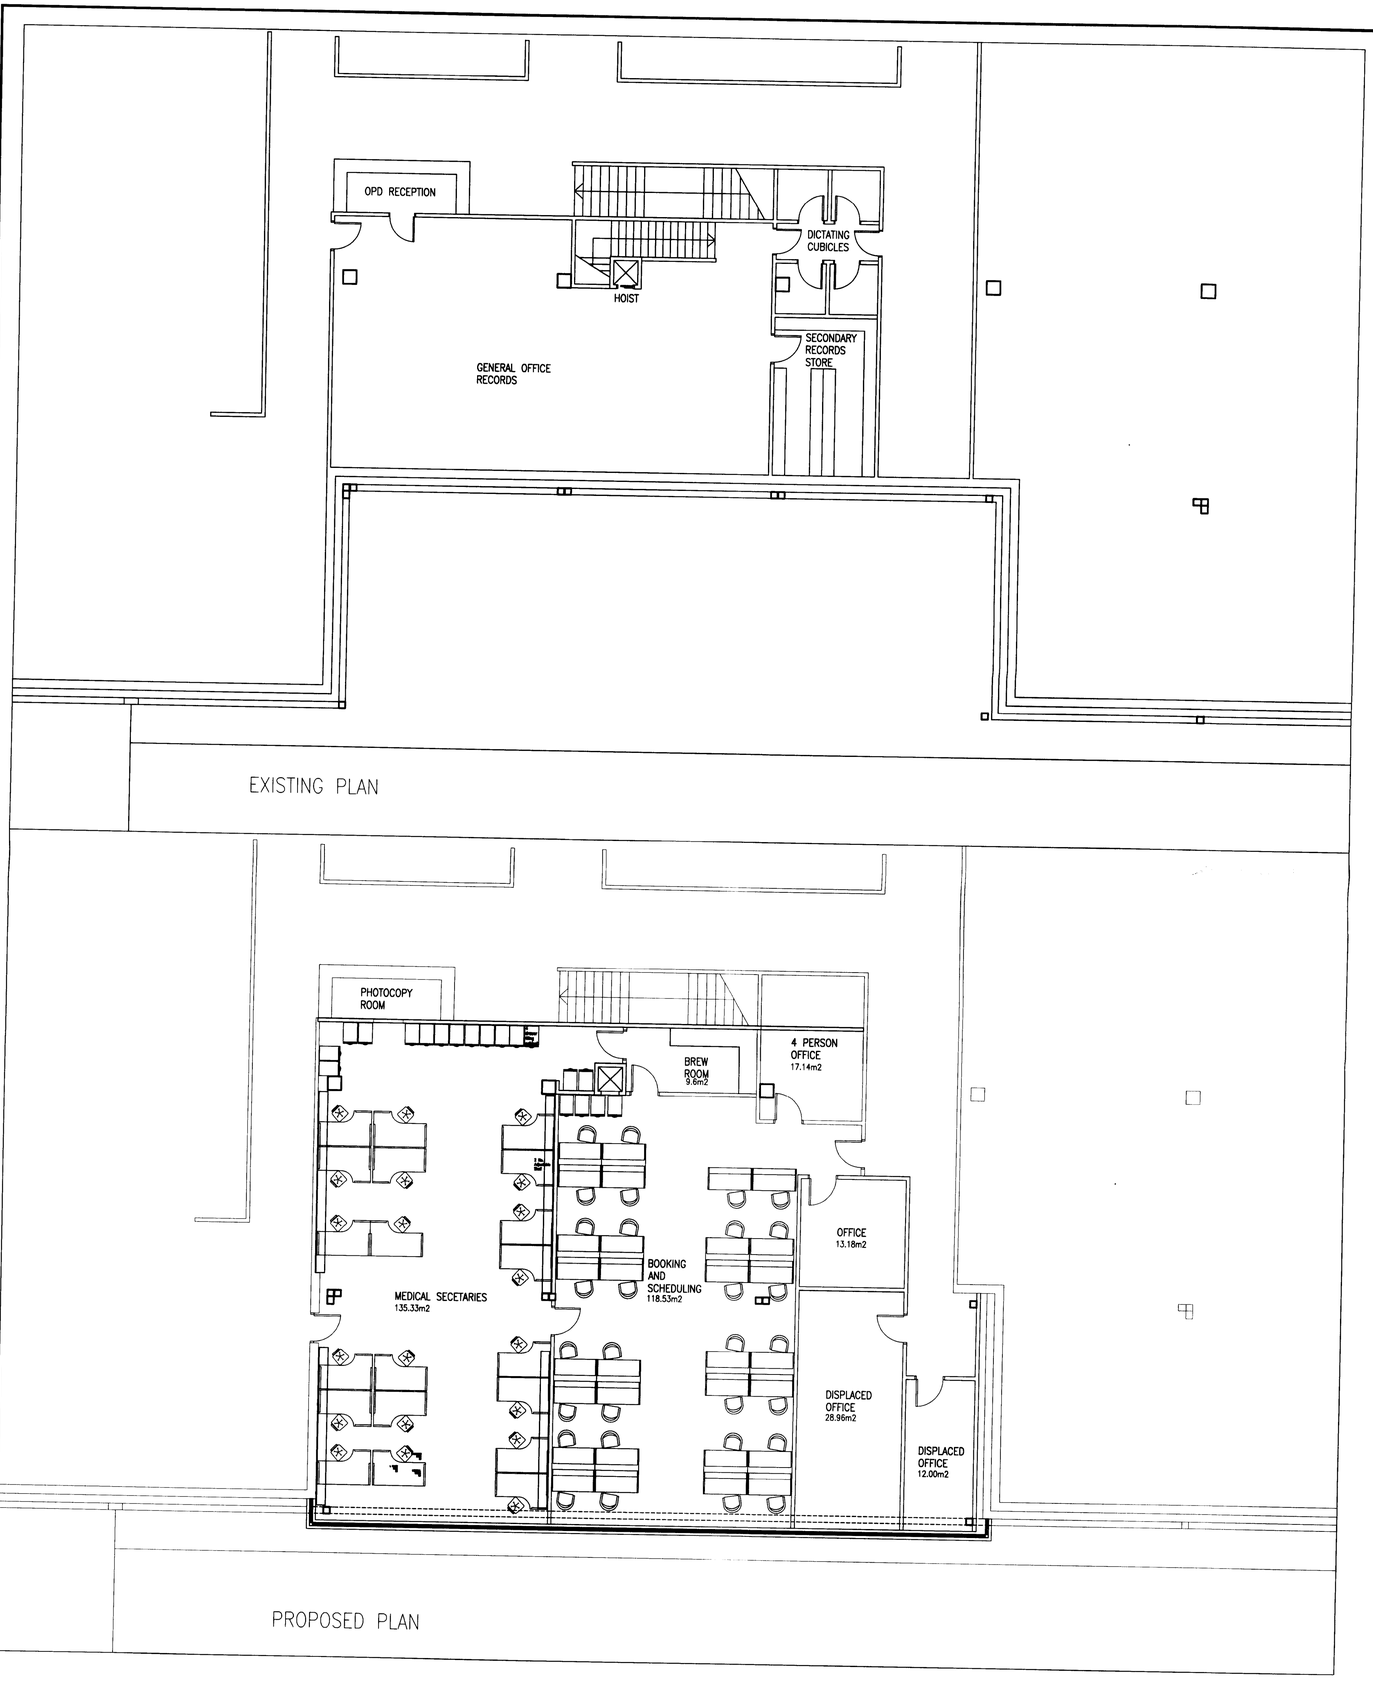


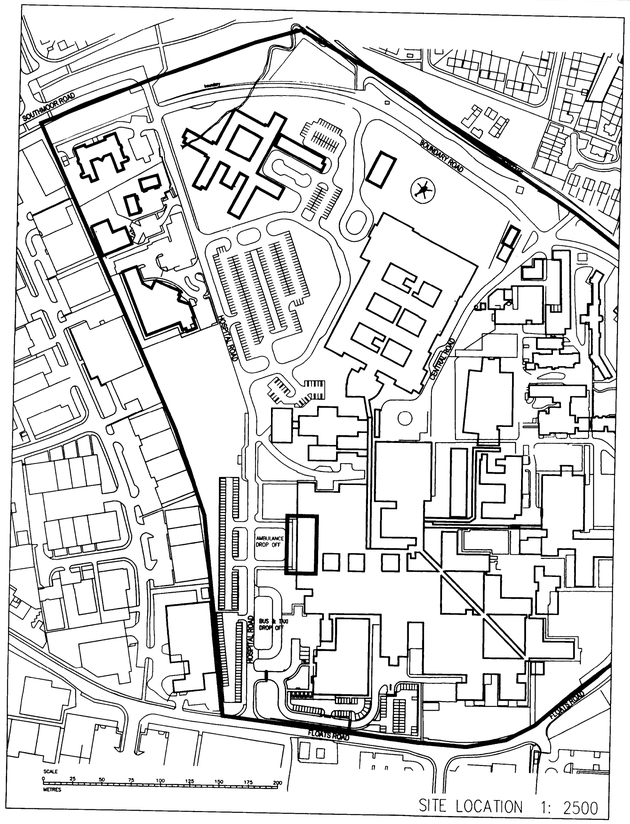

This drawing (or any part thereof) may not be copied, transmitted or disclosed to any third party or unauthorized person without the prior written permission of Gilling Dod Architects.
This drawing is to be read in conjunction with all other relevant drawings prepared by consultants and sub-contractors.
Do not scale from this drawing. Work only to printed dimensions.
Report any discrepancies to the Architect or representatives thereof.

Rev. By Chkd.	COMMENTS	Date Authorised
P5 SV SF	ISSUED FOR PLANNING APPROVAL REVISED AFTER REVIEW	03/06/10 SF
P4 SV SF	FOR COMMENT – REVISED AFTER REVIEW	24/05/10 SF
P3 SV SF	FOR COMMENT – REVISED PER CLIENT COMMENTS	17/05/10 SF
P2 SV SF	FOR COMMENT	14/05/10 SF
P1 SV SF	FOR COMMENT	12/05/10 SF

– 7 ... 2010

gilling dod architects
The Cruck Barn, Duxbury Park, Chorley, Lancashire. PR7 4AT
tel: 01257 260070
fax: 01257 260071
http://gillingdod.com

Project
Wythenshawe Hospital
Booking In-Office Redevelopment

Drawing
Existing and Proposed Plans

Status: Information ☐ Comment ☐ Approval ☒ Tender ☐ Construction ☐ As-Built ☐

Project number	Scale	Original drg. sheet size
7031	1:100	A1
Drawn By: SV	Checked By: SF	Date: 26/04/10

Drawing number: 101 Rev.: P5

ONCE PRINTED AND DISTRIBUTED THIS DOCUMENT IS ASSUMED UNCONTROLLED