DO NOT SCALE - ALL CHANGES TO BE DONE ON CAD

REV	DATE	DESCRIPTION	APPROVED
A	19/03/2008	Planning Drawing	PV
B	07/04/2008	Amended Drawing - Lighting	PV
C	24/06/2008	Updated for planning	
E	24/06/2008	Updated for planning	

PLANNING
ACKD
REPLIED
RECD 02 OCT 2008
M
M
M
FOLLOW ACTION

Premier Inn

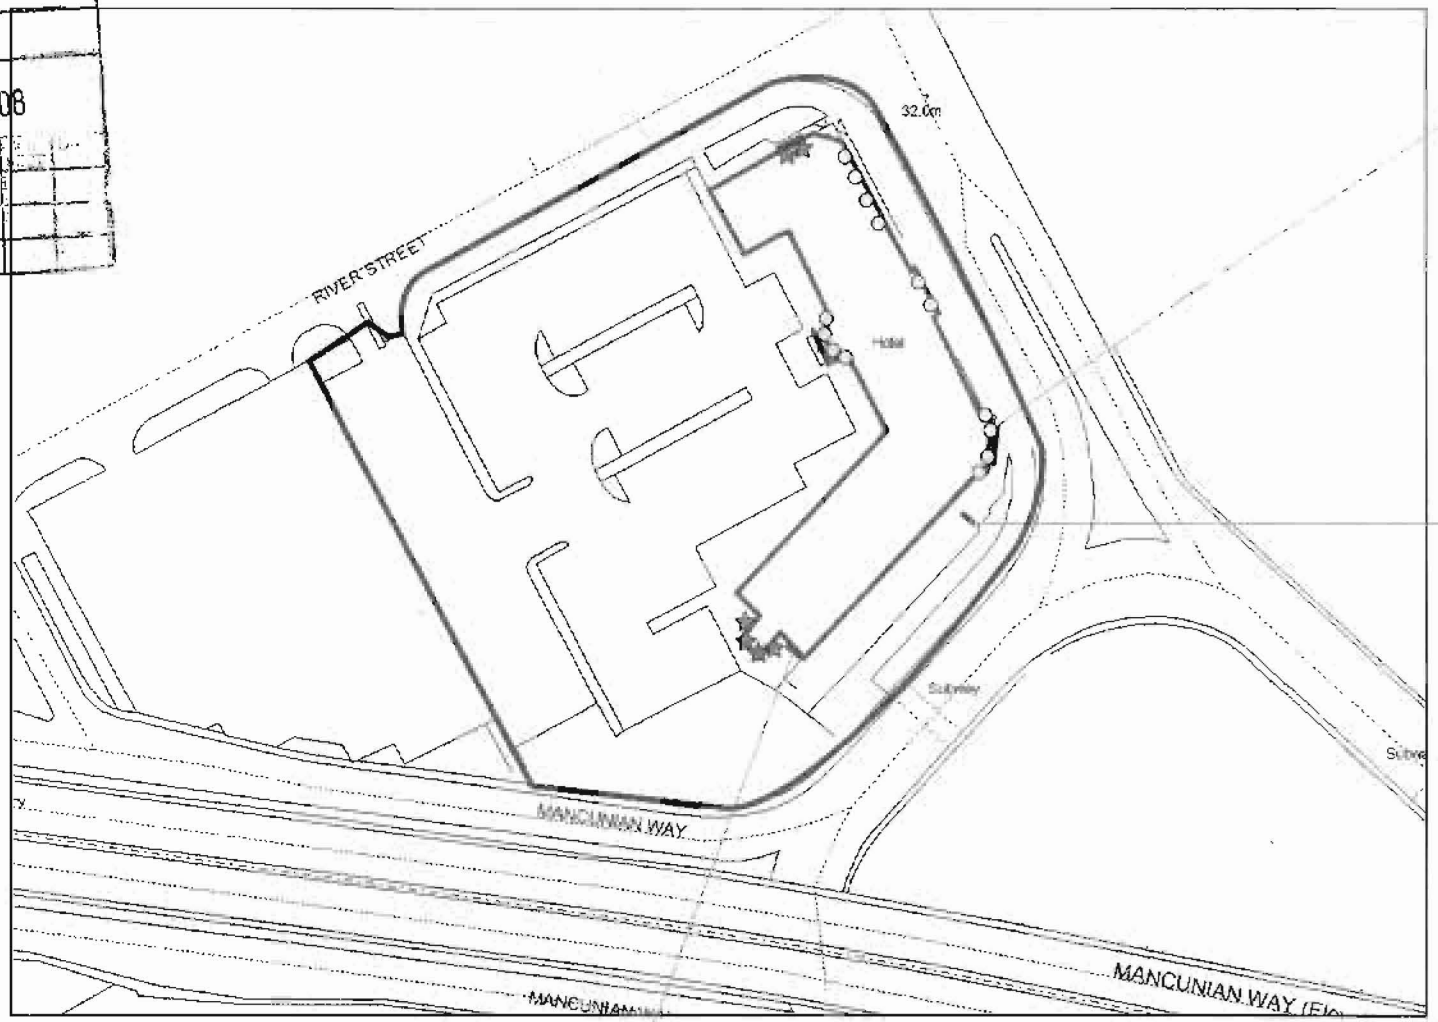

Premier Inn
premierinn.com
Bar & restaurant
Free parking
WIFI

Building Illumination – uplighting

Soft Light x 14
Flood Light x 5

SHOPOINT LTD.
HB TOWER BRIDGE RD
LONDON SE1 3LW
TEL: 020 7089 5970
FAX: 020 7089 5952
www.shopoint.co.uk

TITLE: 404 : Manchester CC Deansgate Locks - Site Plan

MATERIAL				SHRINKAGE	
FINISH		GENERAL WALL		GENERAL DRAFT	
DRAWN BY	D.Knight	CHECKED		SCALE	

TOLERANCES

ALL DIMENSIONS IN mm

DRG No. 404 - Site Plan