

Proposed Rear Elevation

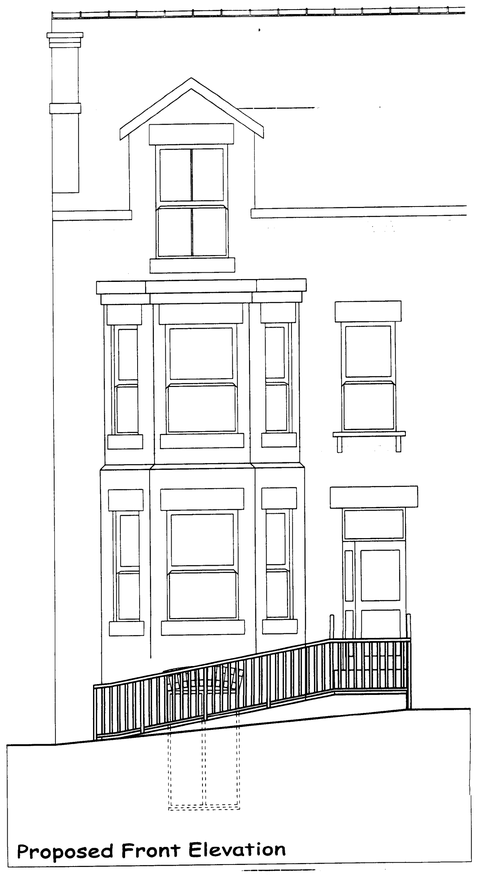

Proposed Front Elevation

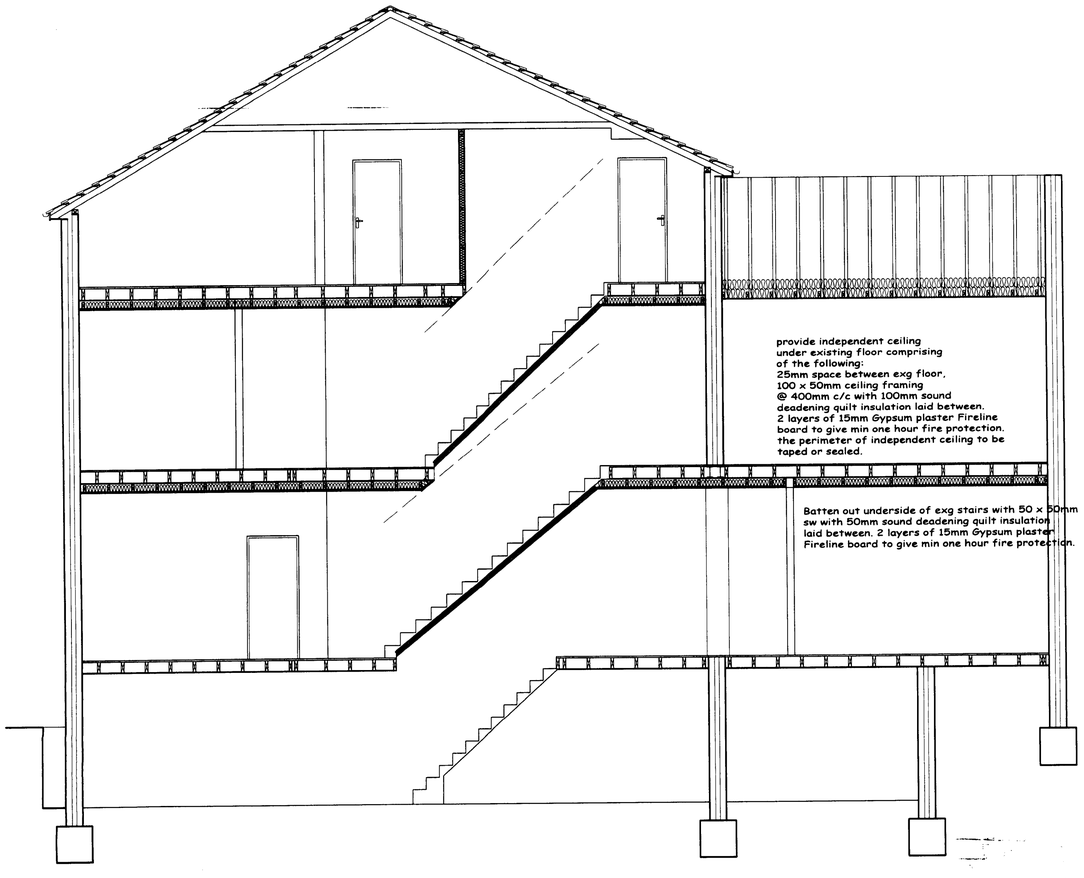

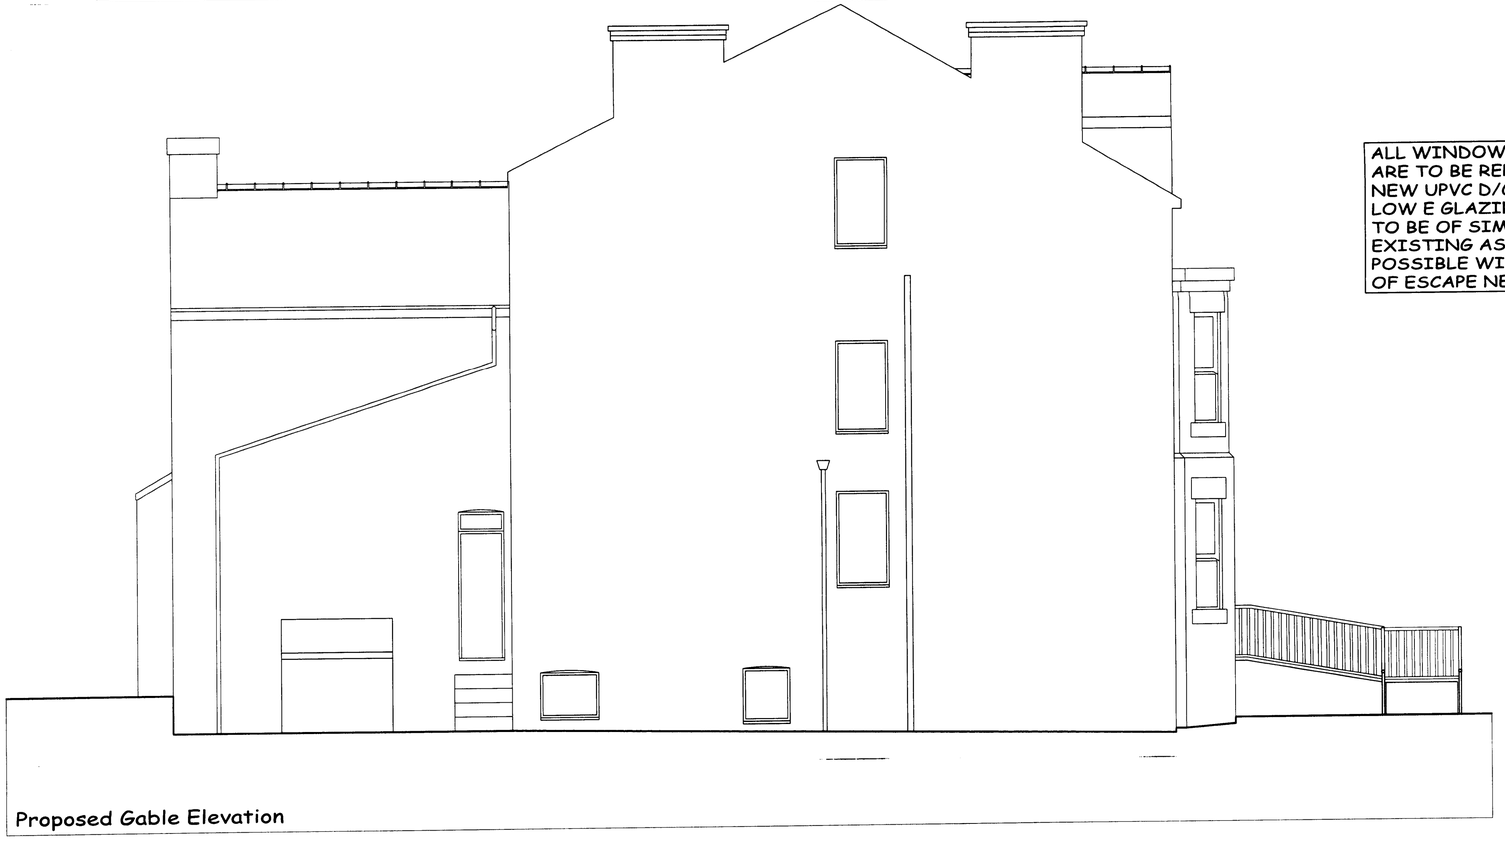

Proposed Gable Elevation

ALL WINDOWS AND DOORS ARE TO BE REPLACED WITH NEW UPVC D/G UNITS WITH LOW E GLAZING, WINDOWS TO BE OF SIMILAR STYLE AS EXISTING AS CLOSE AS POSSIBLE WITH THE MEANS OF ESCAPE NEEDED.

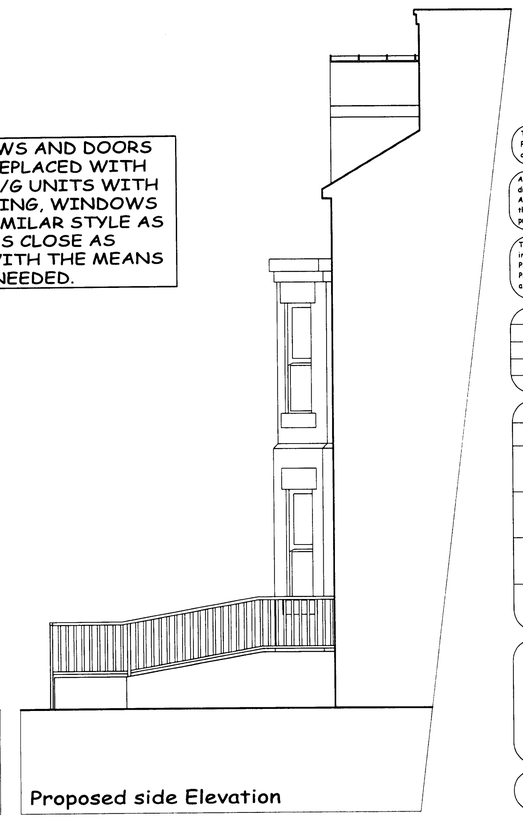

Proposed side Elevation

25 MAR 2008

This drawing has been prepared for the sole purpose of obtaining Planning Permission and Building Regulation Approval ONLY. All structural calculations are to be checked by structural engineer prior to construction.

All dimensions & details are to be check on site prior to construction, any discrepancies reported to Prebuild Solutions Ltd prior to any work undertaken. Any work undertaken prior to full planning & building regulation approval is at the builders own risk. Prebuild Solutions will not be held responsible for any problems arising.

This drawing is the copyright of Prebuild Solutions and any reproduction in whole or part is strictly forbidden.
Plotted on 19/03/2008
Prebuild Solutions reserve the right to modify and make necessary alterations dependent on site conditions.

D		
C		
B		
A		
	DATE	

SCALE 1:50	DATE April 07
DRAWN JDJ	P.P B.R

CUSTOMER
Brentwood Housing Ltd

PROJECT
Change of use to Flats

LOCATION
41 Station Road, Crumpsall

LOCAL AUTHORITY
Manchester

PREBUILD SOLUTIONS LIMITED
architectural services
1 Compstall Road, Romiley. SK6 4BT.
Tel: 0161 406 8852 Fax: 0161 406 8854.
E-mail: info@prebuildsolutions.co.uk

JOB No. 2268 - 04 REV.