


FIRST FLOOR PLAN.

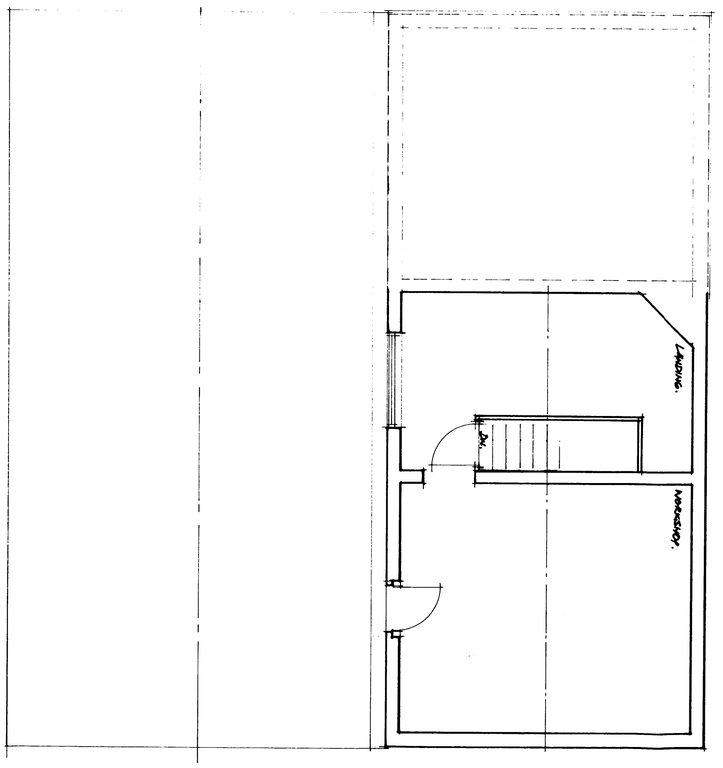


GROUND FLOOR PLAN.

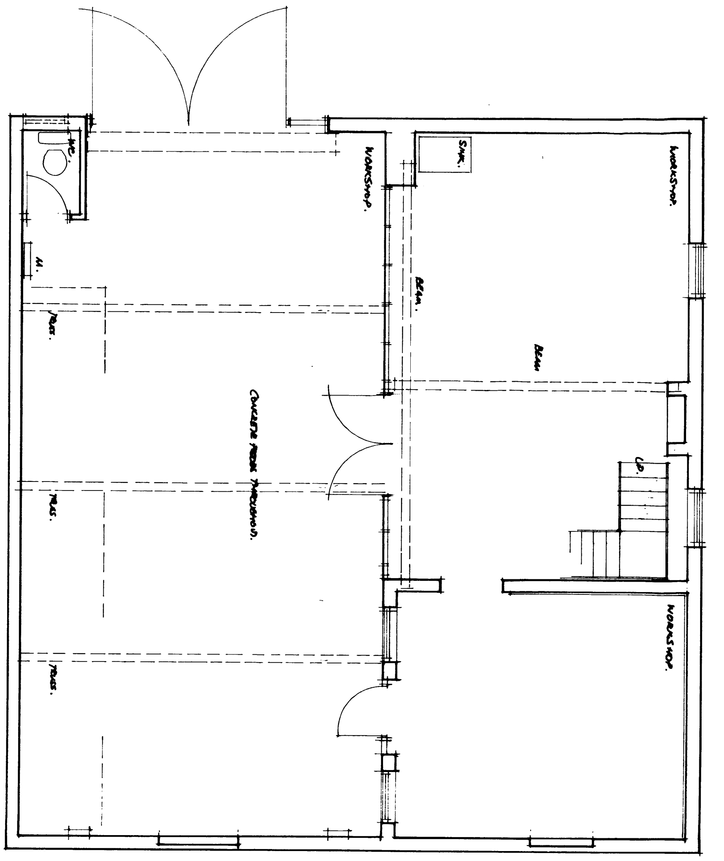

GROUND.

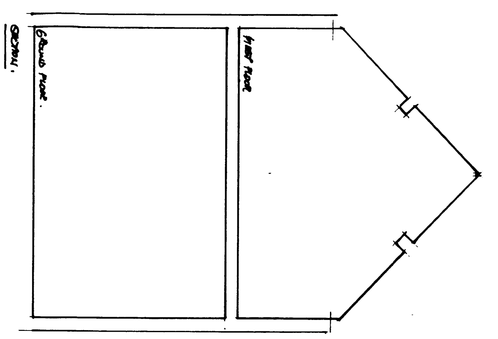

REV	AMENDMENT	DATE

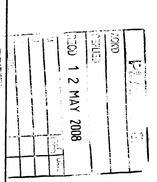

PROJECT:
PROPOSED HOUSE CONVERSION
3 HOOD ROAD, WHALLEY RANGE,
MANCHESTER.

TITLE:
SURVEY OF EXISTING
FLOOR PLANS.

DATE: DECEMBER 2007.

SCALE: 1:50.

DRAWN BY: KJ/VH. CHECKED:

CLIENT:

HT • 1491 • 01.

ALAN JOLLEY DESIGN SERVICES

LIMITED

THE OLD VICARAGE, WALL STREET, SPRINGFIELD, WIGAN. WN6 7NA GREATER MANCHESTER

TEL: (01942) 244836 FAX: (01942) 826112 PSALM 20 v.4