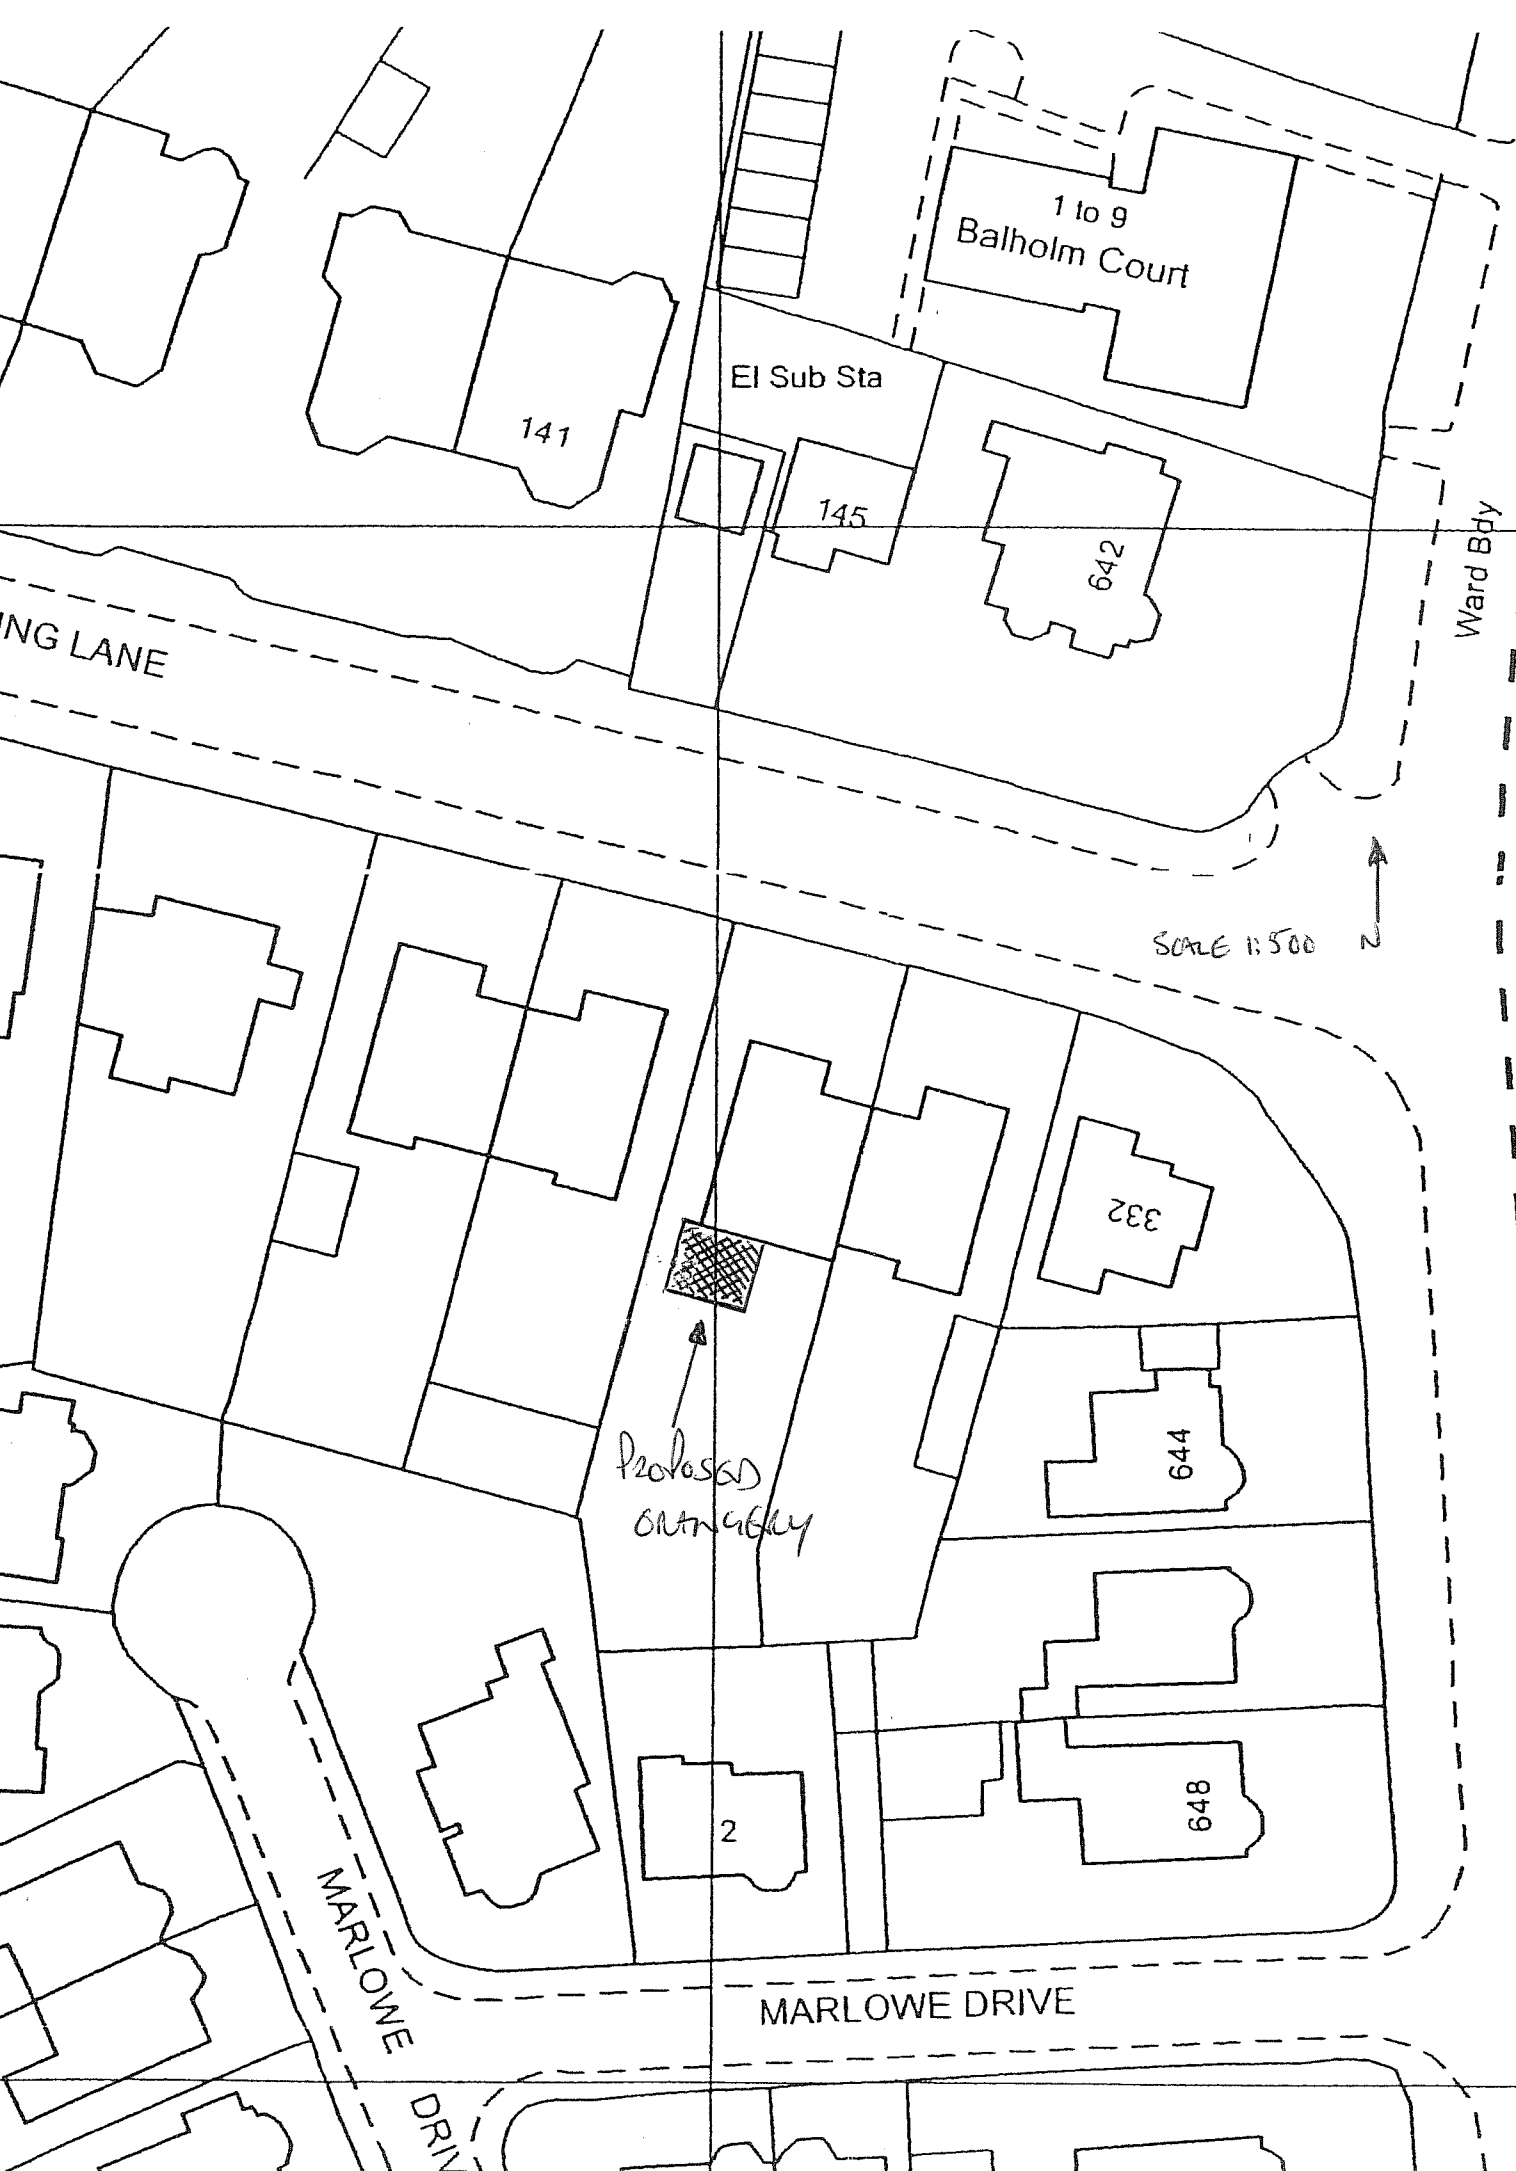

1 to 9
Balholm Court
El Sub Sta
141
145
642
NG LANE
Ward Bdy
SCALE 1:500
N
332
644
PROPOSED
EXTENSION
2
648
MARLOWE DRIVE
MARLOWE