In response to the request for additional information by Listed Building Consent, please find below a detailed photographic analysis of The Lock Keepers Cottage. Please also note the attached A3 "photo orientation sketch."

External



Level : Exterior South elevation
Photo Reference : **001**



Level : Exterior West elevation – entrance
Photo Reference : **002**



Level : Exterior South East elevation
Photo Reference : **003**



Level : Exterior East elevation
Photo Reference : **004**

PLANNING
ACK'D
REPLIED
REC'D 27 MAR 2009
M
A
SI
FOR ACTION

whitebox architecture ltd _ company registration number 3390457
2 Stretton Square Off King Street Knutsford WA16 6HH Cheshire
t_ 01565 75 45 00 - f_ 01565 75 46 00 - e_studio@whiteboxarchitecture.com

White Box



Level : Exterior South elevation
Photo Reference : **005**



Level : Exterior South West elevation
Photo Reference : **006**



Level : Exterior South East elevation
Photo Reference : **007**



Level : Exterior South side canal lock
Photo Reference : **008**

PLANNING
ACK'D
REPLIED
REC'D 27 MAR 2009
M
M
M
FOR ACTION

whitebox architecture ltd _ company registration number 5350457
2 Swinton Square Off King Street Knutsford WA16 6HH Cheshire
t_ 01565 75 45 00 - f_ 01565 75 46 00 - e_studio@whiteboxarchitecture.com

White Box



Level : Exterior East elevation
Photo Reference : **009**



Level : Exterior East entrance level balcony
Photo Reference : **010**



Level : Exterior East elevation view
Photo Reference : **011**



Level : Exterior East elevation under bridge
Photo Reference : **012**

PLANNING
ACK'D
REPLIED
REC'D 27 MAR 2009

whitebox architecture ltd _ company registration number 5350457
2 Bwlton Square Off King Street Knutsford WA16 6HH Cheshire
t_01565 75 45 00 · f_01565 75 46 00 · e_studio@whiteboxarchitecture.com

White Box



Level : Upper floor – West facing
Photo Reference : **013**



Level : Upper floor – North facing
Photo Reference : **014**



Level : Upper floor – East facing
Photo Reference : **015**



Level : Upper floor – South facing
Photo Reference : **016**

PLANNING
ACK'D
REPLIED
REC'D 27 MAR 2009
INIT. | DATE
REC'D
M
M
M
FOR ACTION

whitebox architecture ltd_ company registration number 5350457
2 Swinton Square Off King Street Knutsford WA16 6HH Cheshire
t_01565 75 40 00 - f_01565 75 40 00 - e_studio@whiteboxarchitecture.com

White Box



Level : Upper floor – East facing
Photo Reference : **017**



Level : Upper floor – South facing
Photo Reference : **018**



Level : Upper floor – East facing
Photo Reference : **019**



Level : Upper floor – North facing
Photo Reference : **020**

PLANNING
ACK'D
APPLIED
REC'D 27 MAR 2009
REGD DATE

whitebox architecture ltd _ company registration number 5350457
2 Swinton Square, Off King Street, Knutsford, WA16 6HH, Cheshire
t _ 01565 75 45 00 - f _ 01565 75 46 00 - e_studio@whiteboxarchitecture.com

White Box



Level : Upper floor – stair case
Photo Reference : **021**



Level : Upper floor – West facing
Photo Reference : **022**



PLANNING
ACK'D
REPLIED
REC'D 27 MAR 2009
INIT. DATE
RECD

Level : Upper floor – North facing
Photo Reference : **023**



Level : Upper floor to entrance floor South facing
Photo Reference : **024**

whitebox architecture ltd _ company registration number 5350457
2 Swinton Square Off King Street Knutsford WA16 6HH Cheshire
t_ 01565 75 45 00 - f_ 01565 75 46 00 - e_studio@whiteboxarchitecture.com



Level : Roof abutment to via duct detail
Photo Reference : **025**



Level : Entrance floor – North facing
Photo Reference : **026**



Level : Entrance floor - South Facing
Photo Reference : **027**



Level : Entrance floor –West facing entrance
Photo Reference : **028**

PLANNING
ACK'D
REPLIED
REC'D 27 MAR 2009
SET REV'D DATE

whitebox architecture ltd _ company registration number 5350457
2 Swinton Square Off King Street Knutsford WA16 6HH Cheshire
t _ 01565 75 45 00 - f _ 01565 75 46 00 - e_studio@whiteboxarchitecture.com

White Box



Level : Entrance floor – South facing entrance
Photo Reference : **029**



Level : Entrance floor – North East facing
Photo Reference : **030**



Level : Entrance floor – North facing
Photo Reference : **031**



Level : Entrance floor – East facing
Photo Reference : **032**

PLANNING
ACK'D
REPLIED
REC'D 27 MAR 2009
DATE

whitebox architecture ltd _ company registration number 5350457
2 Swinton Square Off King Street Knutsford WA16 6HH Cheshire
t_ 01565 75 45 00 - f_ 01565 75 46 00 - e_studio@whiteboxarchitecture.com

White Box



Level : Entrance floor – West facing
Photo Reference : **033**



Level : Entrance floor – West facing
Photo Reference : **034**



Level :
Photo Reference : **035**



Level :
Photo Reference : **036**

whitebox architecture ltd _ company registration number 5350457
2 Swinton Square Off King Street Knutsford WA16 6HH Cheshire
t _ 01565 75 45 00 - f _ 01565 75 46 00 - e _ studio@whiteboxarchitecture.com

	
Level : Entrance level – East facing Photo Reference : **037**	Level : Entrance level – West facing Photo Reference : **038**
	
Level : Entrance level – North facing Photo Reference : **039**	Level : Lower level – North facing Photo Reference : **040**

whitebox architecture ltd _ company registration number 5350457
2 Swinton Square Off King Street Knutsford WA16 6HH Cheshire
t _ 01565 75 45 00 - f _ 01565 75 45 00 - e _ studio@whiteboxarchitecture.com



Level : Lower level – East facing
Photo Reference : **041**



Level : Lower level – South facing
Photo Reference : **042**



Level : Lower level – South facing
Photo Reference : **043**



Level : Lower level – North facing
Photo Reference : **044**

whitebox architecture ltd _ company registration number 5350457
2 Swinton Square Off King Street Knutsford WA16 6HH Cheshire
t _ 01565 75 45 00 - f _ 01565 75 46 00 - e_studio@whiteboxarchitecture.com



Level : Lower level – Electrical board
Photo Reference : **045**



Level : Lower level – Kitchenette
Photo Reference : **046**



Level : Lower level to entrance level stairs
Photo Reference : **047**



Level : Entrance level West facing
Photo Reference : **048**

whitebox architecture ltd _ company registration number 5350457
2 Dunham Square Off King Street Knutsford WA16 6HH Cheshire
t _ 01565 75 45 00 - f _ 01565 75 45 00 - e_studio@whiteboxarchitecture.com



Level : Entrance level – North facing
Photo Reference : **049**



Level : Entrance level – East facing
Photo Reference : **050**



Level : Entrance level – East facing
Photo Reference : **051**

whitebox architecture ltd _ company registration number 5350457
2 Swinton Square Off King Street Knutsford WA16 6HH Cheshire
t _ 01565 75 45 00 f _ 01565 75 46 00 e_studio@whiteboxarchitecture.com

Entrance Floor Level

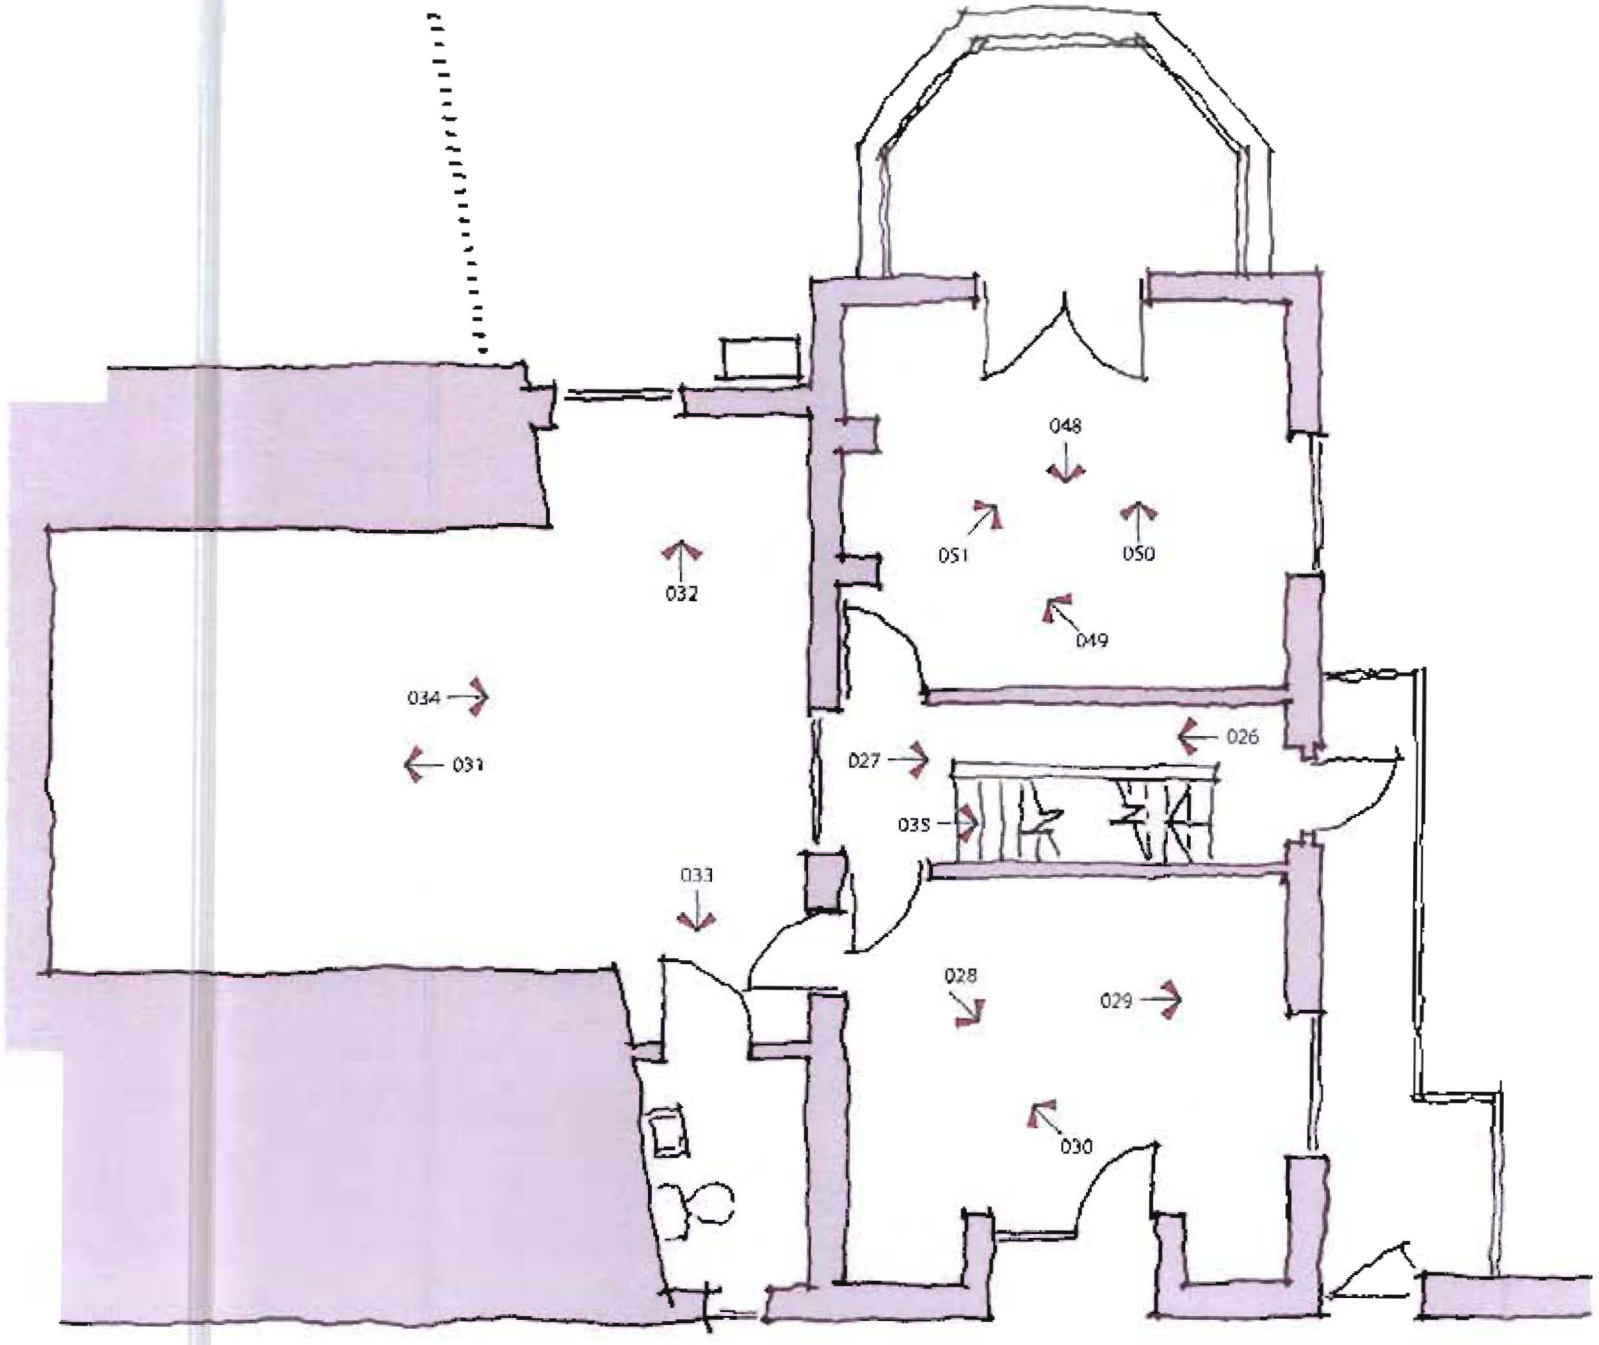

Sketch photo orientation plan
Not to scale

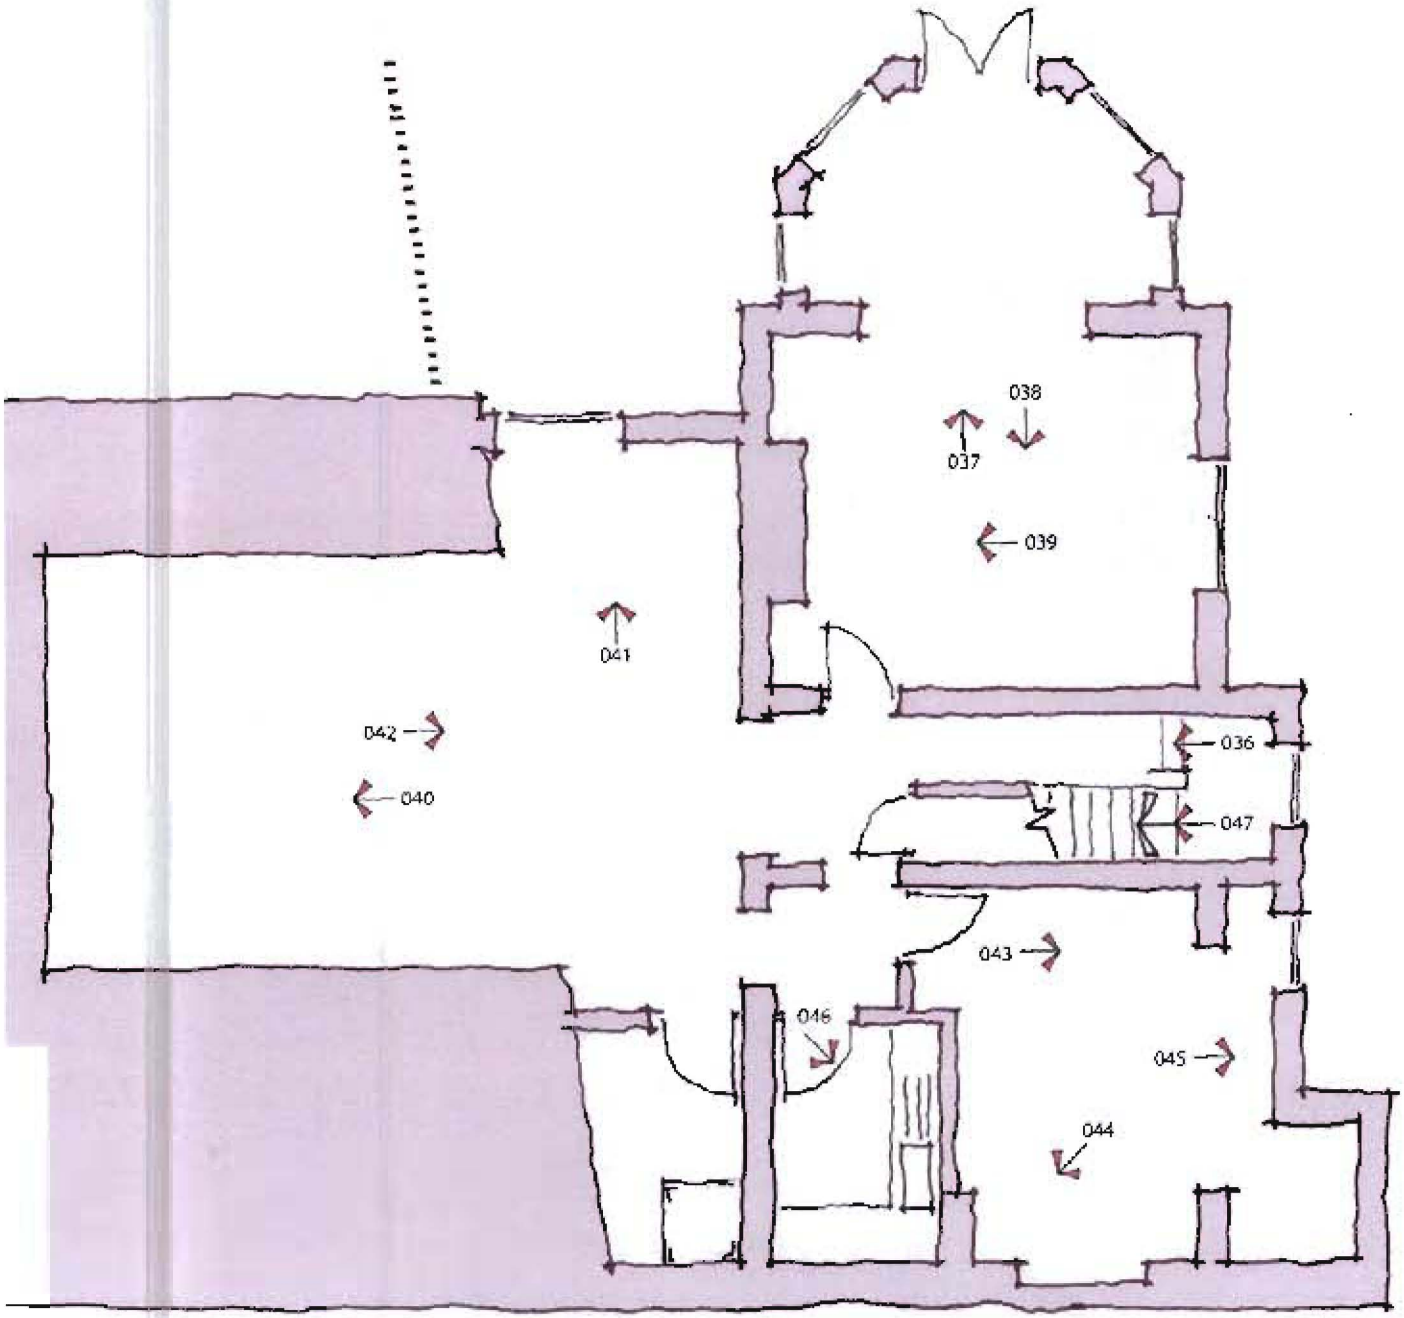

Sketch photo orientation plan
Not to scale

Upper Floor Level

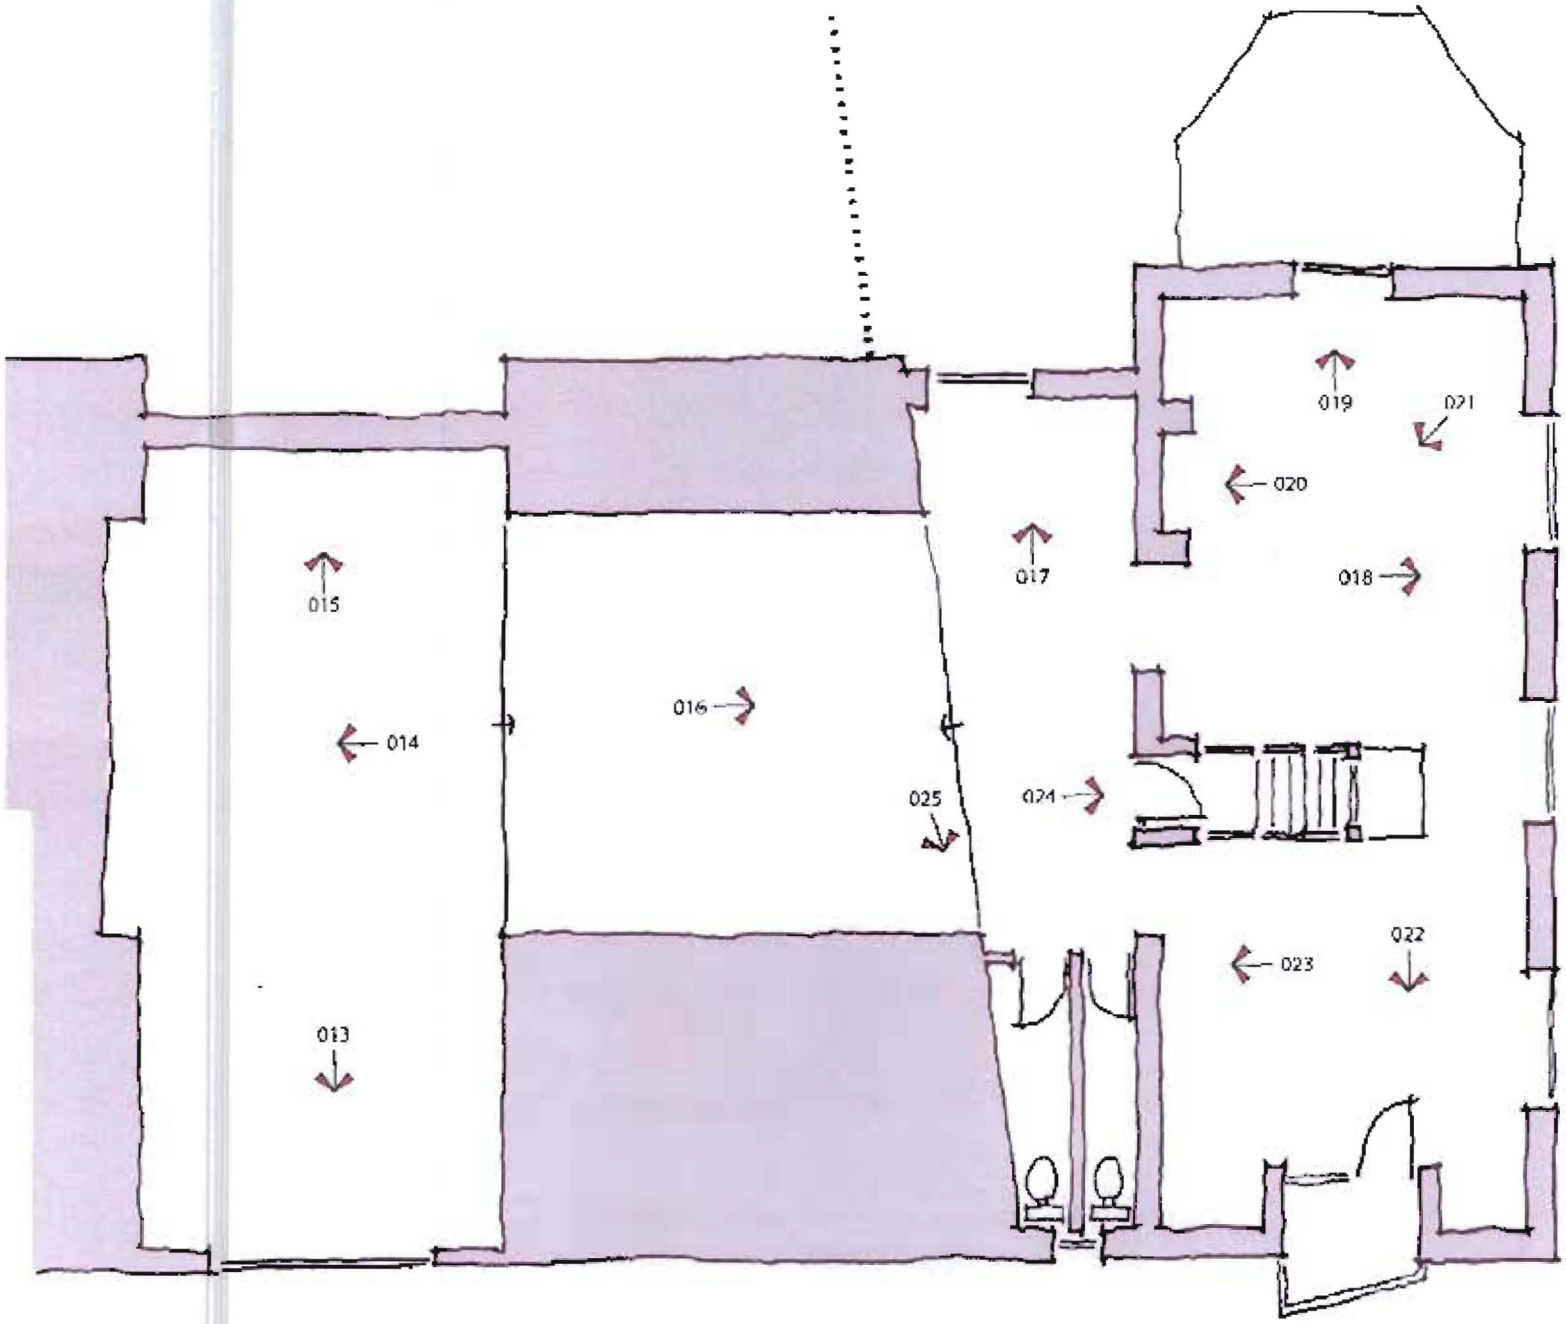

Sketch photo orientation plan
Not to scale