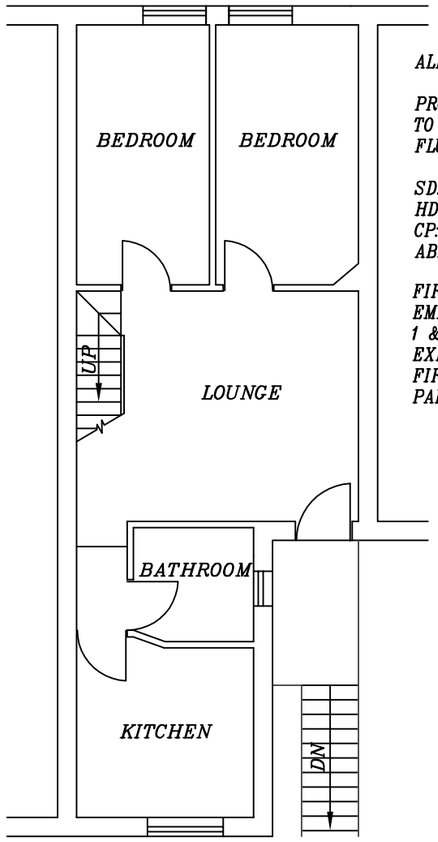



EXISTING FIRST FLOOR PLAN

ALL FD30 DOORS TO BE SELF-CLOSING


PROPOSED 500mm DIA. EXTRACTION FLUE TO MANUFACTURERS DETAILS
FLUE TO BE 1Hr. FIRELINED

SD: SMOKE DETECTOR
HD: HEAT DETECTOR
CP: CALL POINT
AB: ALARM BELL

FIRE ALARM TO BS 5839 PART 1 2002.
EMERGENCY LIGHTING TO BS 5266 PART 1 & 7 2005.
EXIT SIGNS TO BS 5499 PART 2 2002.
FIRE FIGHTING EQUIPMENT TO BS 5306 PART 2 1990

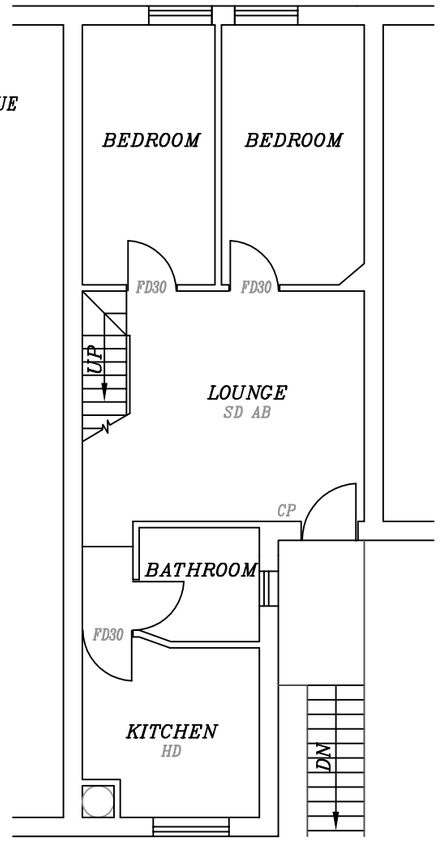

PROPOSED FIRST FLOOR PLAN

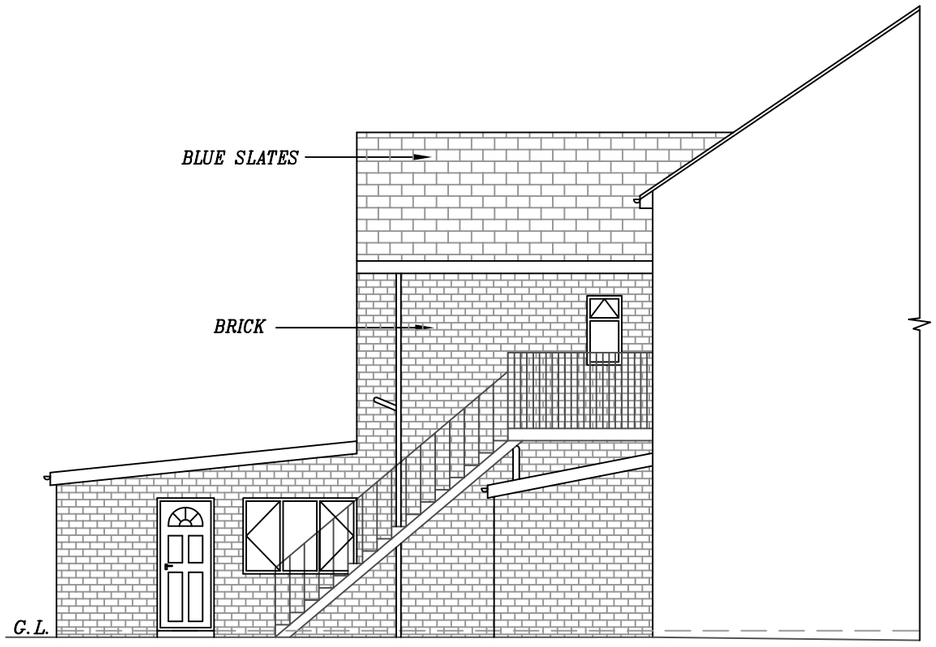


EXISTING SIDE ELEVATION



EXISTING REAR ELEVATION



PROPOSED REAR ELEVATION

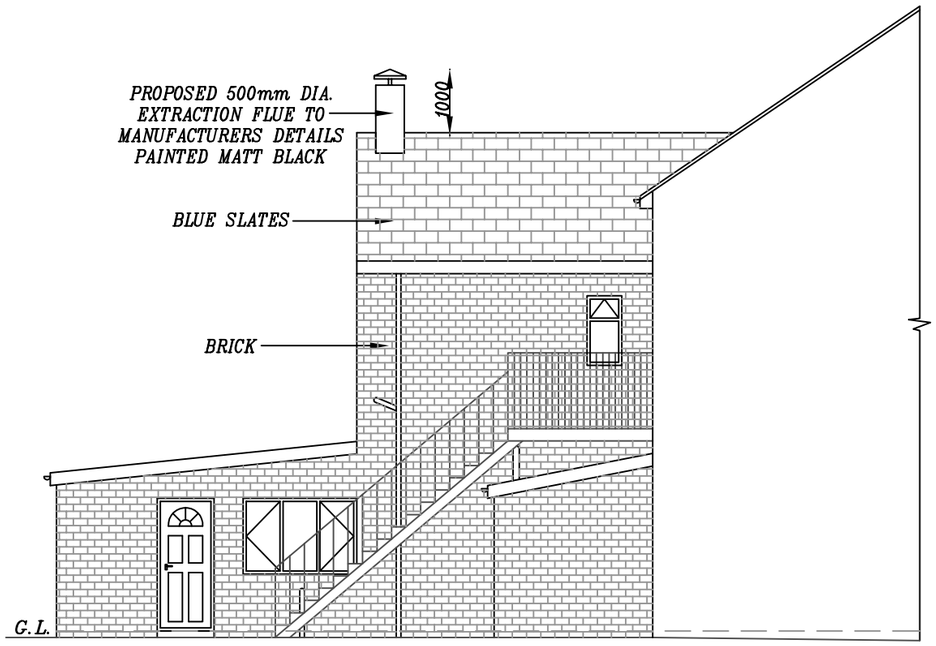

PROPOSED SIDE ELEVATION

Khawaja
PLANNING SERVICES

TELEPHONE 01274 618780
MOBILE 07956 184960

SCALE: 1:100 | DRAWN BY: ZESHAN KHAWAJA | DATE: JAN 2013 | DRAWING NUMBER: 13/1573/R2