NOT FOR CONSTRUCTION PURPOSES

FOR DISCUSSION & APPRAISAL ONLY



site layout existing

a=planners requests

Notes:- This drawing is COPYRIGHT no copy or alteration may be made without our prior permission

DO NOT SCALE FROM THIS DRAWING FOR SETTING OUT OF WORKS

Goodchild Architectural

Chartered Architectural Technologist

62 Belmont Ave, Springhead,
Oldham, OL4 4RS.
Tel : 079-000-000-45

Scale: *1:500*

Client: *Mr. G Rowan*

Date: *Aug 2012*


Address: *Land adj. to Fariy St., Cheetham hill*

Dwg. No. Rev. *T5325 a*

Title: *2No Appartments*

NOT FOR CONSTRUCTION PURPOSES

FOR DISCUSSION & APPRAISAL ONLY

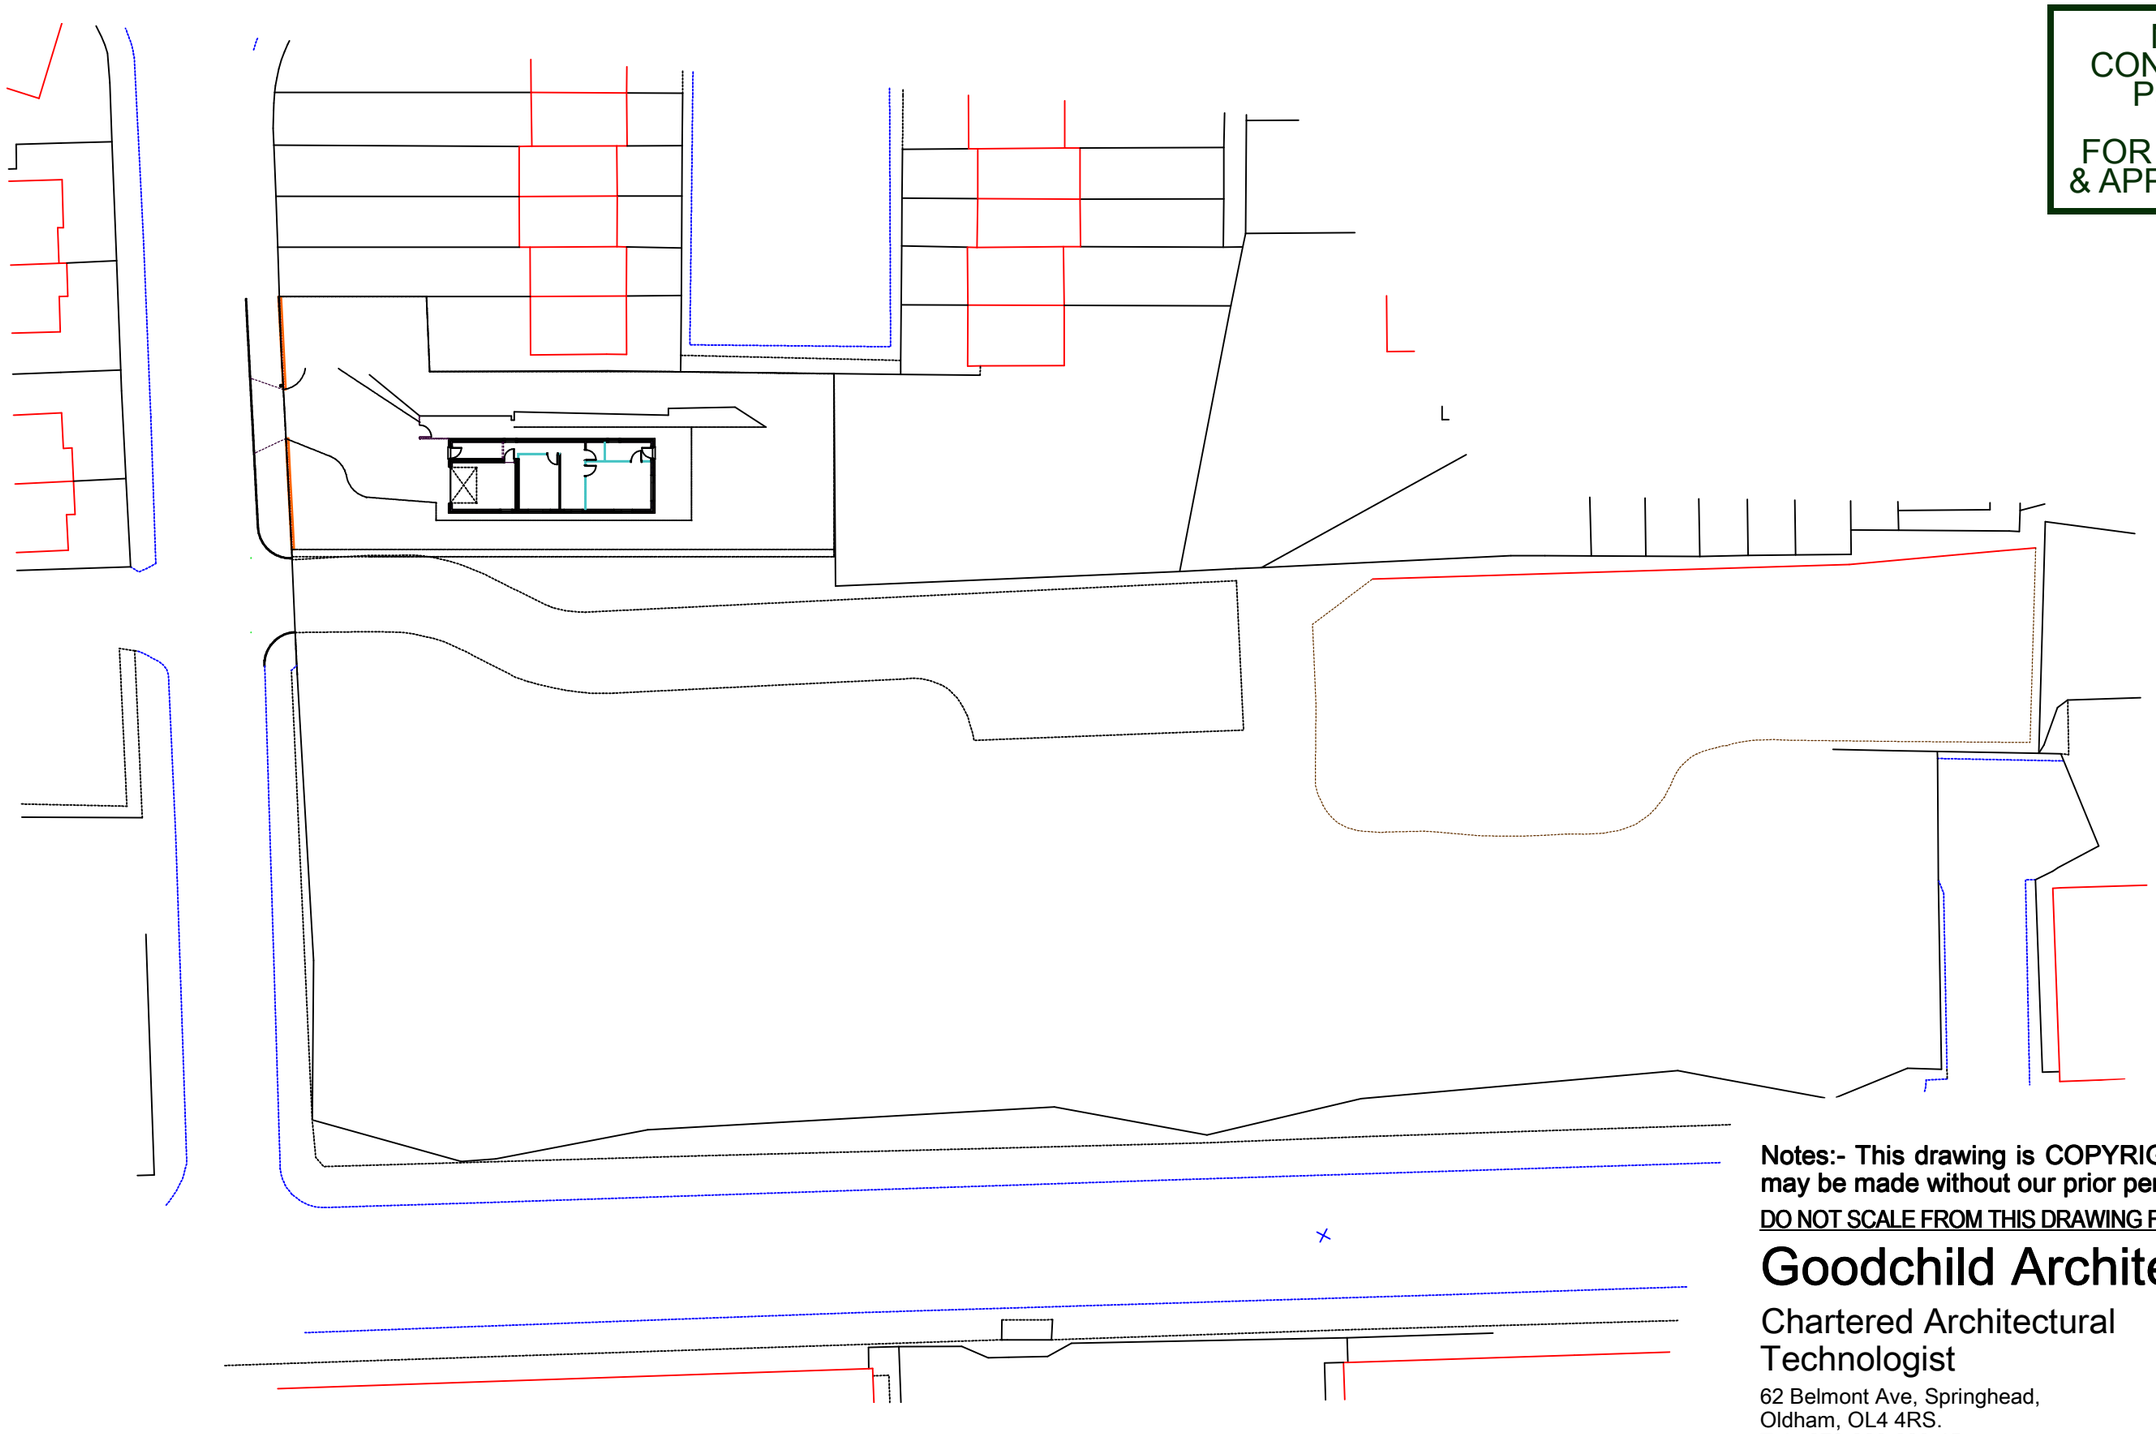

site layout Proposed

a=planners requests

Notes:- This drawing is COPYRIGHT no copy or alteration may be made without our prior permission

DO NOT SCALE FROM THIS DRAWING FOR SETTING OUT OF WORKS

Goodchild Architectural

Chartered Architectural Technologist

62 Belmont Ave, Springhead,
Oldham, OL4 4RS.
Tel : 079-000-000-45

Scale: *1:500*

Date: *Aug 2012*

Page2 of 12

Dwg. No. Rev. *T5325 a*


Client: *Mr. G Rowan*

Address: *Land adj. to Fariy St., Cheetham hill*

Title: *2No Appartments*

NOT FOR CONSTRUCTION PURPOSES

FOR DISCUSSION & APPRAISAL ONLY

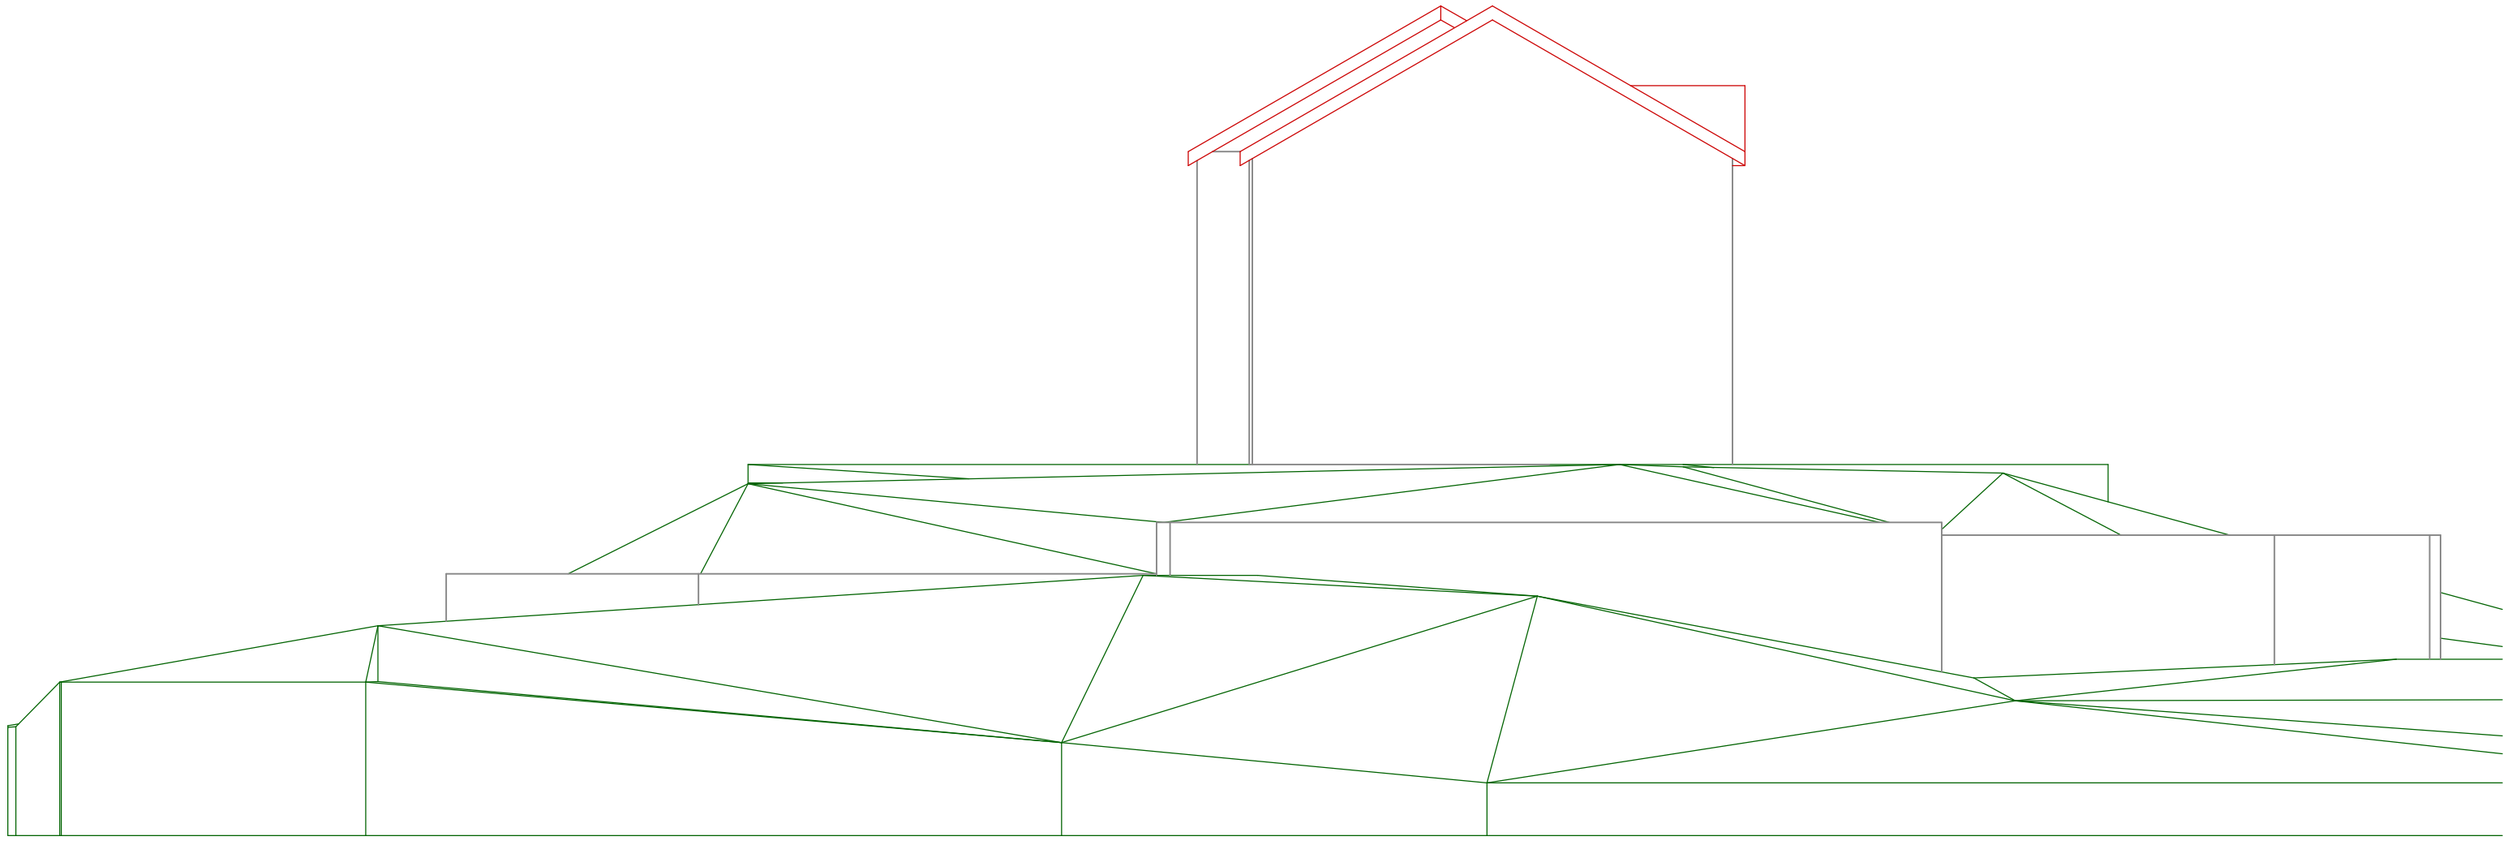

Street scene existing

Notes:- This drawing is COPYRIGHT no copy or alteration may be made without our prior permission

DO NOT SCALE FROM THIS DRAWING FOR SETTING OUT OF WORKS

Goodchild Architectural

Chartered Architectural Technologist

62 Belmont Ave, Springhead,
Oldham, OL4 4RS.
Tel : 079-000-000-45

Scale: *1:100*

Client: *Mr. G Rowan*

Date: *Aug 2012*

Address: *Land adj. to Fariy St., Cheetham hill*

Page3 of 12


Dwg. No. Rev. *T5325 a*

Title: *2No Appartments*

a=planners requests

NOT FOR CONSTRUCTION PURPOSES

FOR DISCUSSION & APPRAISAL ONLY

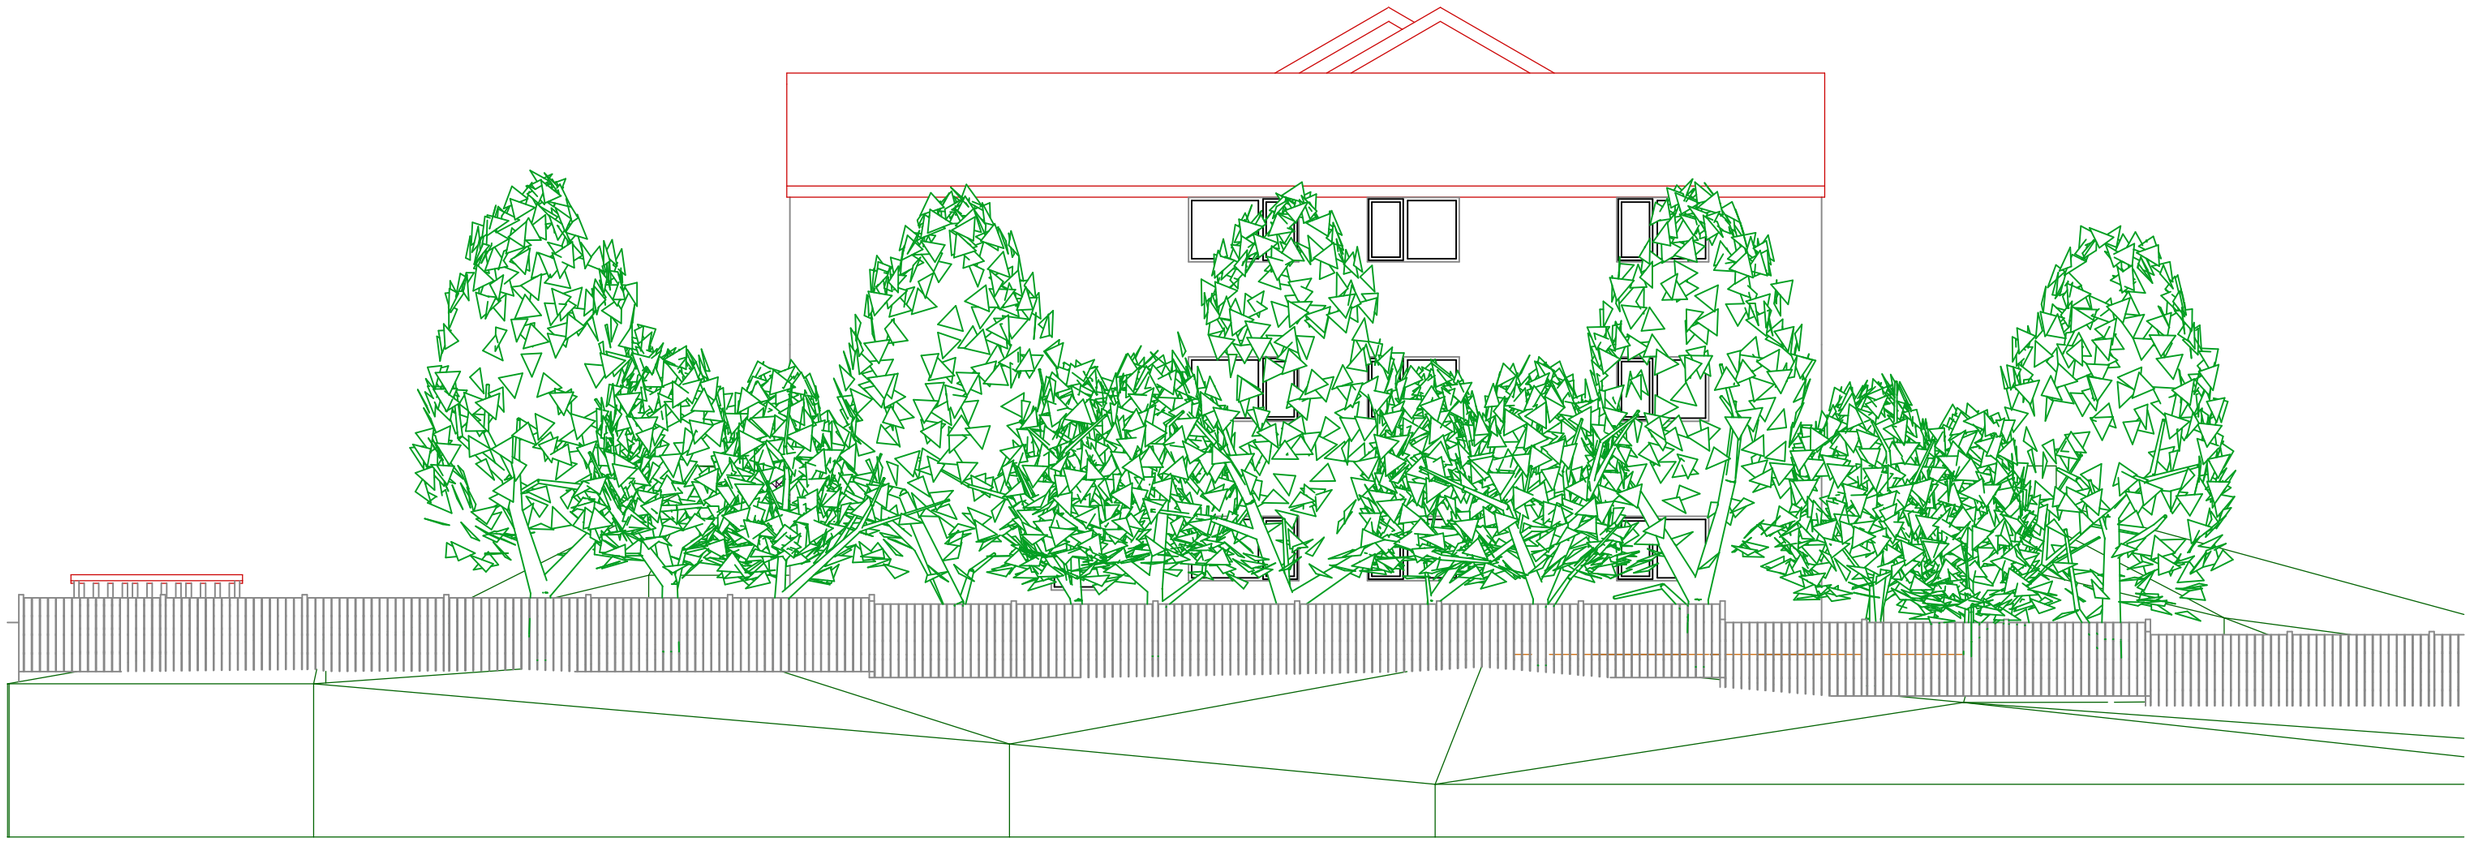

Street scene Proposed

a=planners requests

Notes:- This drawing is COPYRIGHT no copy or alteration may be made without our prior permission

DO NOT SCALE FROM THIS DRAWING FOR SETTING OUT OF WORKS

Goodchild Architectural

Chartered Architectural Technologist

62 Belmont Ave, Springhead,
Oldham, OL4 4RS.
Tel : 079-000-000-45

Scale: *1:100*

Client: *Mr. G Rowan*


Date: *Aug 2012*

Page4 of 12

Address: *Land adj. to Fariy St., Cheetham hill*

Dwg. No. Rev. *T5325 a*

Title: *2No Appartments*

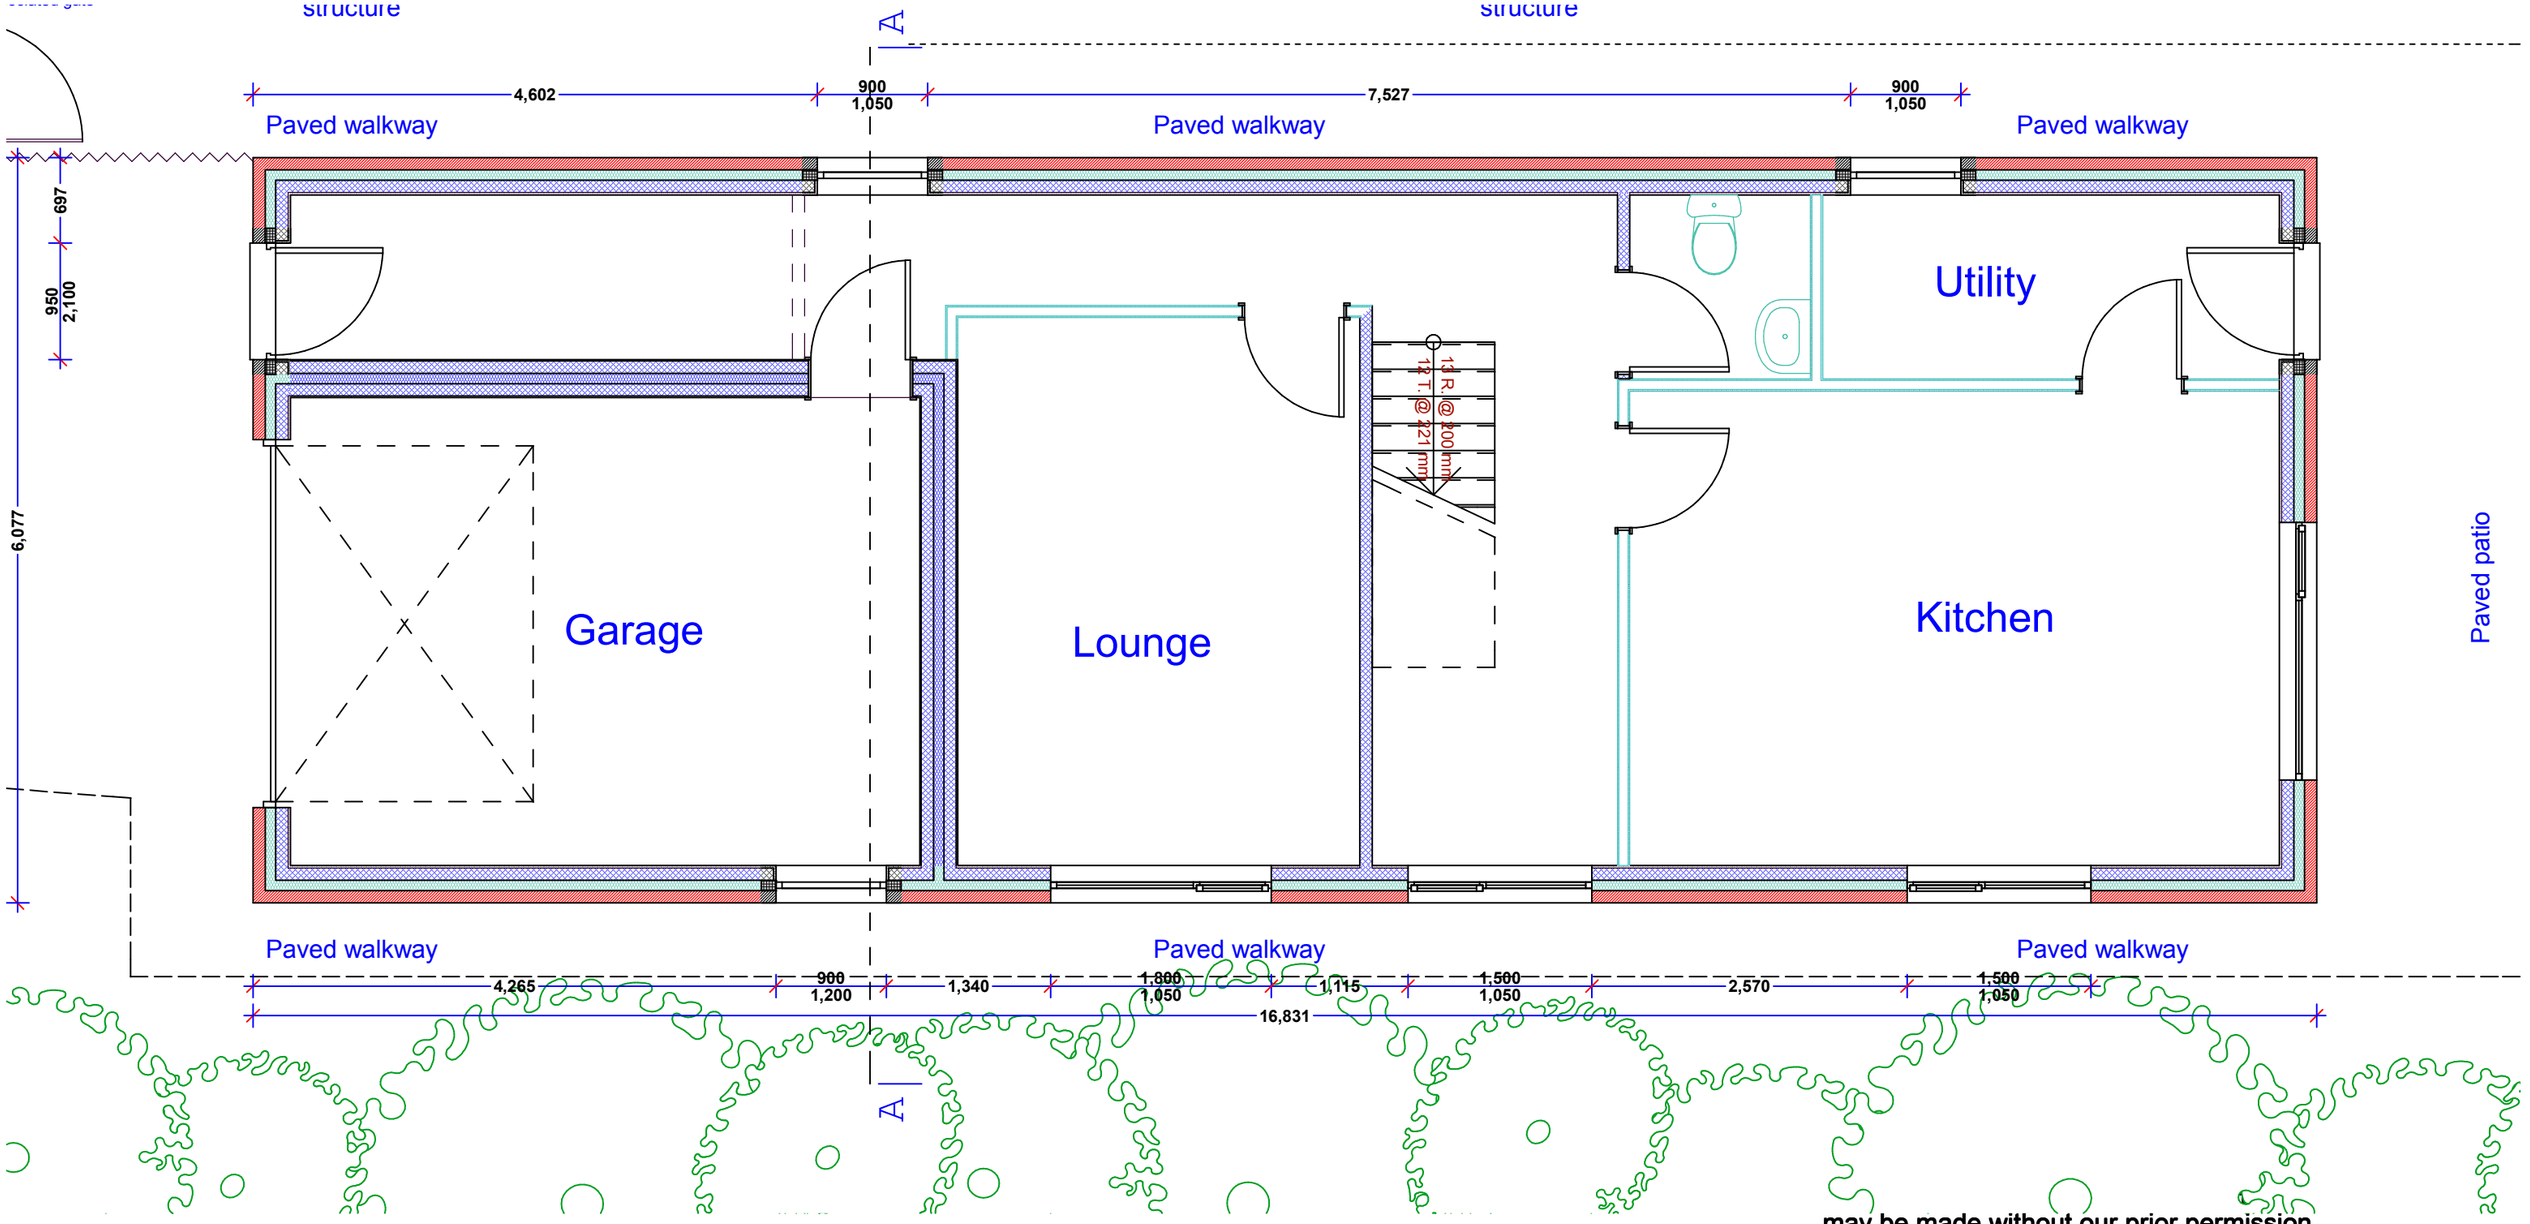

Proposed Ground

NOT FOR CONSTRUCTION PURPOSES

FOR DISCUSSION & APPRAISAL ONLY

a=planners requests

may be made without our prior permission

DO NOT SCALE FROM THIS DRAWING FOR SETTING OUT OF WORKS

Goodchild Architectural

Chartered Architectural Technologist

62 Belmont Ave, Springhead,
Oldham, OL4 4RS.
Tel : 079-000-000-45

Scale: *1:50*

Client: *Mr. G Rowan*


Date: *Aug 2012*

Address: *Land adj. to Fariy St., Cheetham hill*

Page5 of 12

Dwg. No. Rev. *T5325 a*

Title: *2No Appartments*

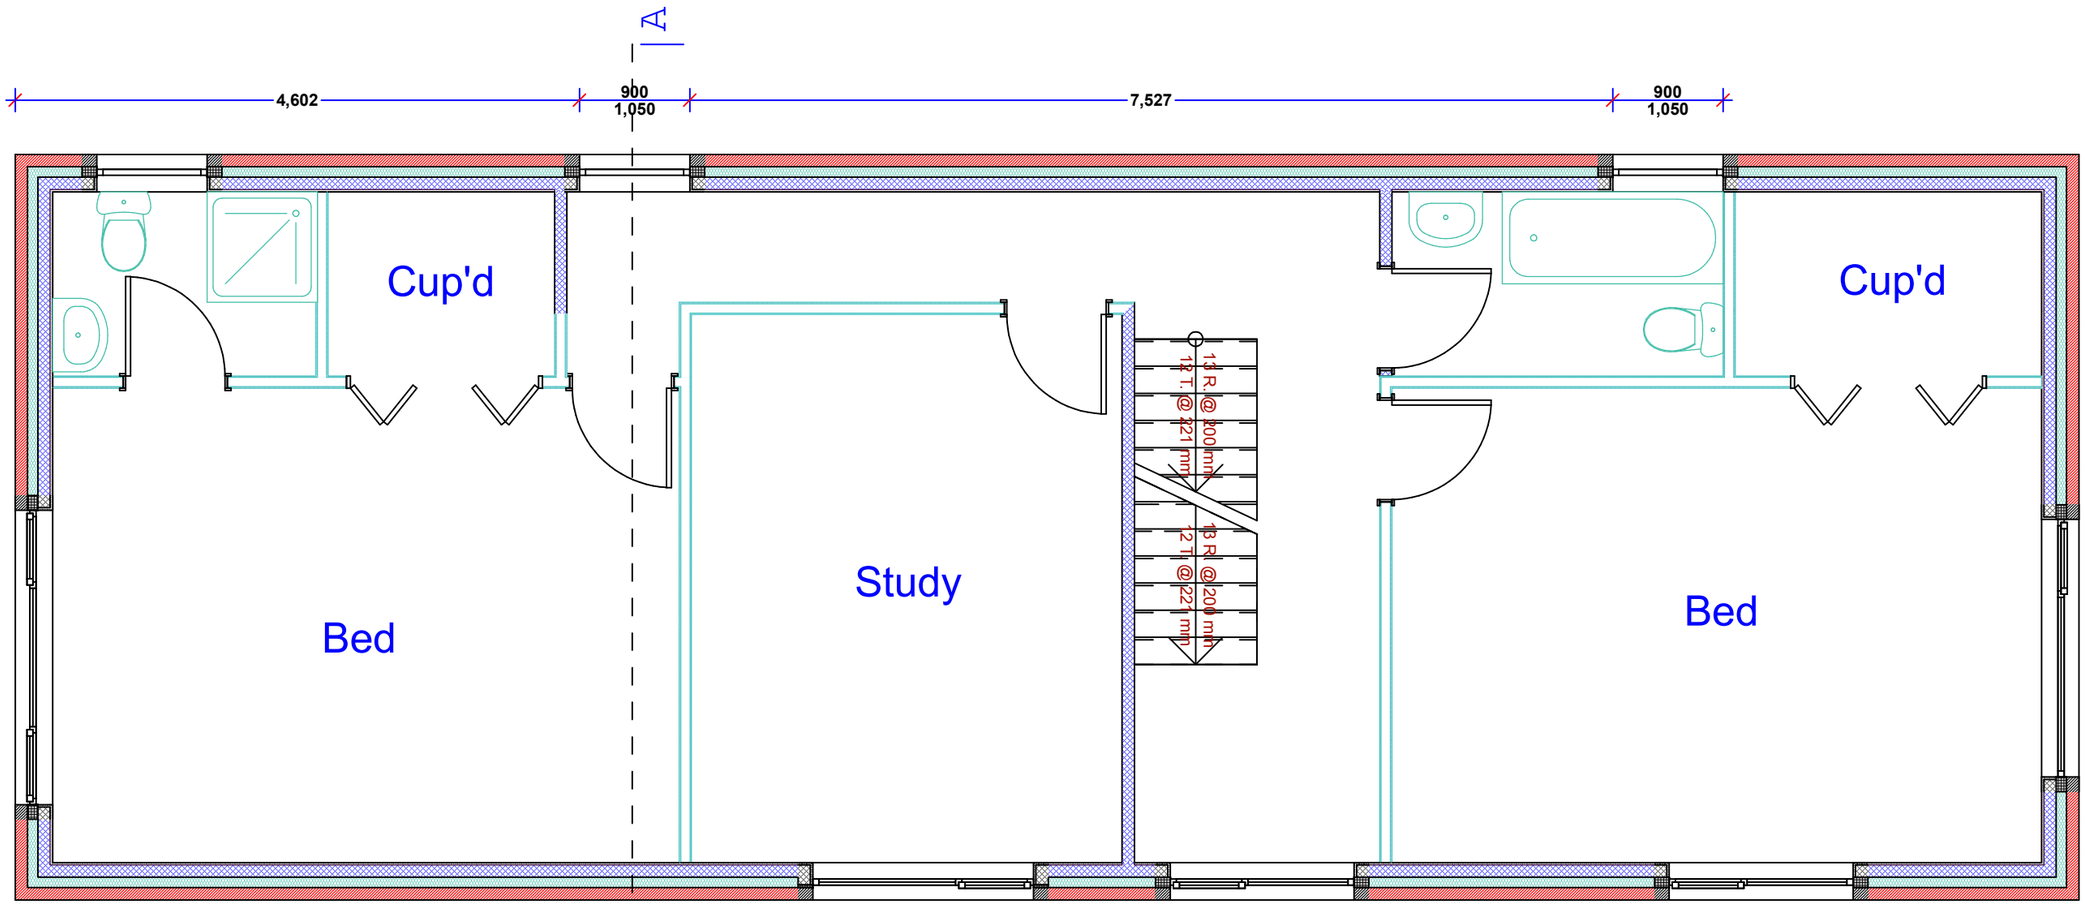

Proposed First

NOT FOR CONSTRUCTION PURPOSES

FOR DISCUSSION & APPRAISAL ONLY

Notes:- This drawing is COPYRIGHT no copy or alteration may be made without our prior permission

DO NOT SCALE FROM THIS DRAWING FOR SETTING OUT OF WORKS

Goodchild Architectural

Chartered Architectural Technologist

62 Belmont Ave, Springhead,
Oldham, OL4 4RS.
Tel : 079-000-000-45

Scale: *1:50*


Client: *Mr. G Rowan*

Date: *Aug 2012*

Address: *Land adj. to Fariy St., Cheetham hill*

Dwg. No. Rev. *T5325 a*

Title: *2No Appartments*

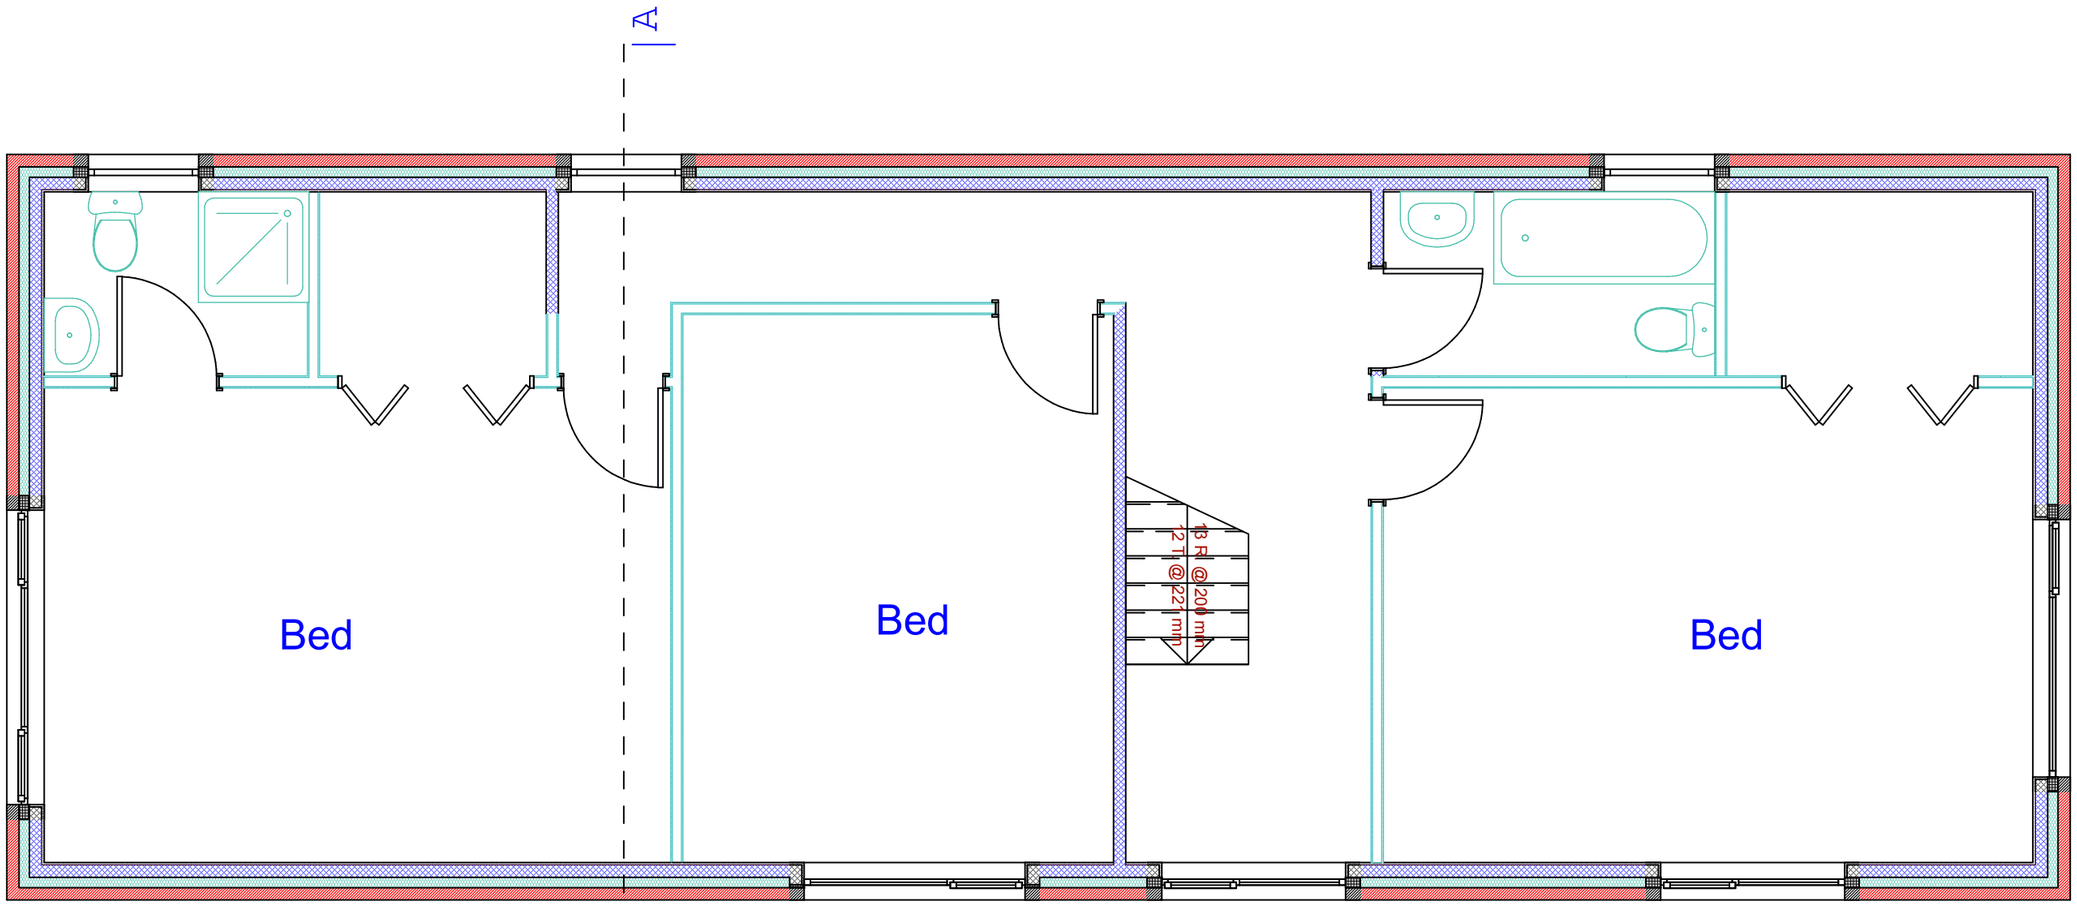

Proposed Second

Notes:- This drawing is COPYRIGHT no copy or alteration may be made without our prior permission

DO NOT SCALE FROM THIS DRAWING FOR SETTING OUT OF WORKS

Goodchild Architectural

Chartered Architectural Technologist

62 Belmont Ave, Springhead,
Oldham, OL4 4RS.
Tel : 079-000-000-45

Scale:

Client: *Mr. G Rowan*

Date: *Aug 2012*

Page 7 of 12

Address: *Land adj. to Fariy St., Cheetham hill*


Dwg. No. Rev. *T5325 a*

Title: *2No Appartments*

a=planners requests

NOT FOR CONSTRUCTION PURPOSES

FOR DISCUSSION & APPRAISAL ONLY

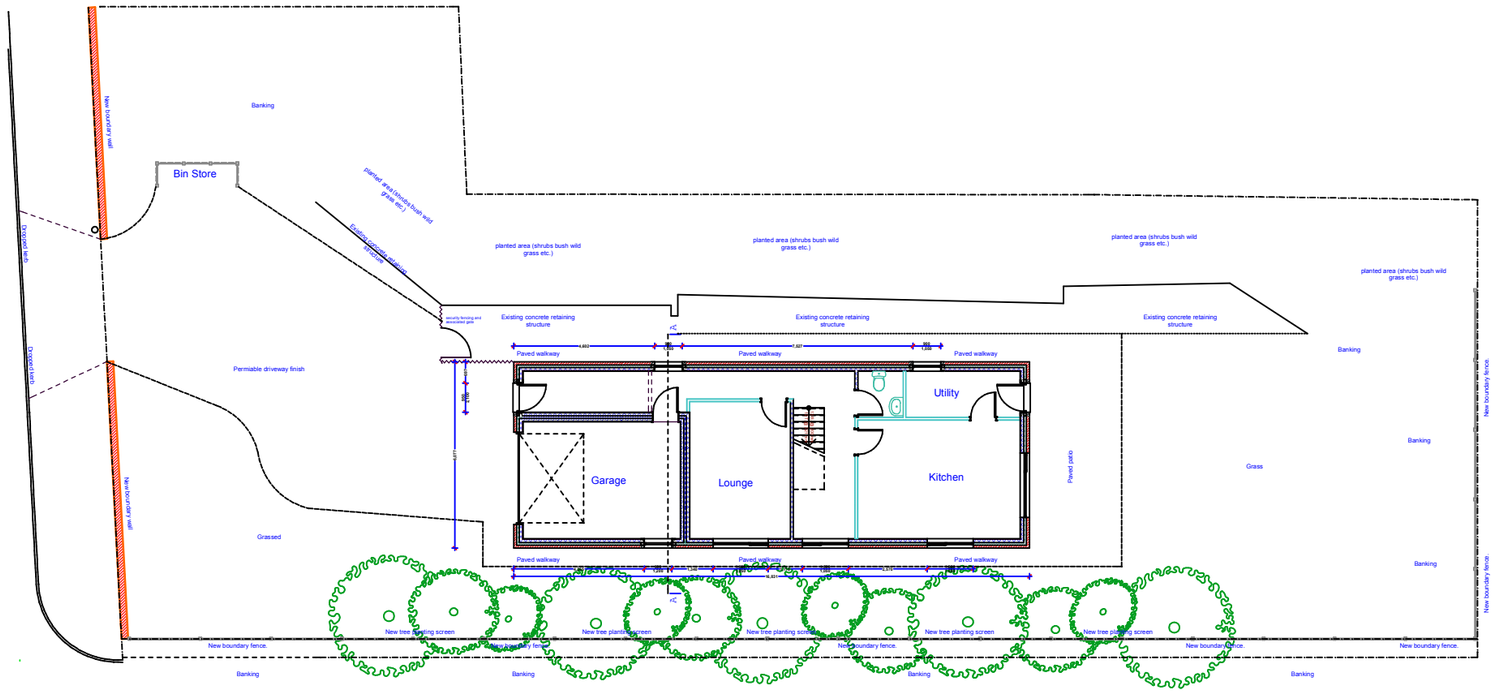

Site detail

a=planners requests

Notes:- This drawing is COPYRIGHT no copy or alteration may be made without our prior permission

DO NOT SCALE FROM THIS DRAWING FOR SETTING OUT OF WORKS

Goodchild Architectural

Chartered Architectural Technologist

62 Belmont Ave, Springhead,
Oldham, OL4 4RS.
Tel : 079-000-000-45

Scale: *1:200*

Client: *Mr. G Rowan*

Date: *Aug 2012*

Address: *Land adj. to Fariy St., Cheetham hill*


Page8 of 12

Dwg. No. Rev. *T5325 a*

Title: *2No Appartments*

NOT FOR CONSTRUCTION PURPOSES

FOR DISCUSSION & APPRAISAL ONLY

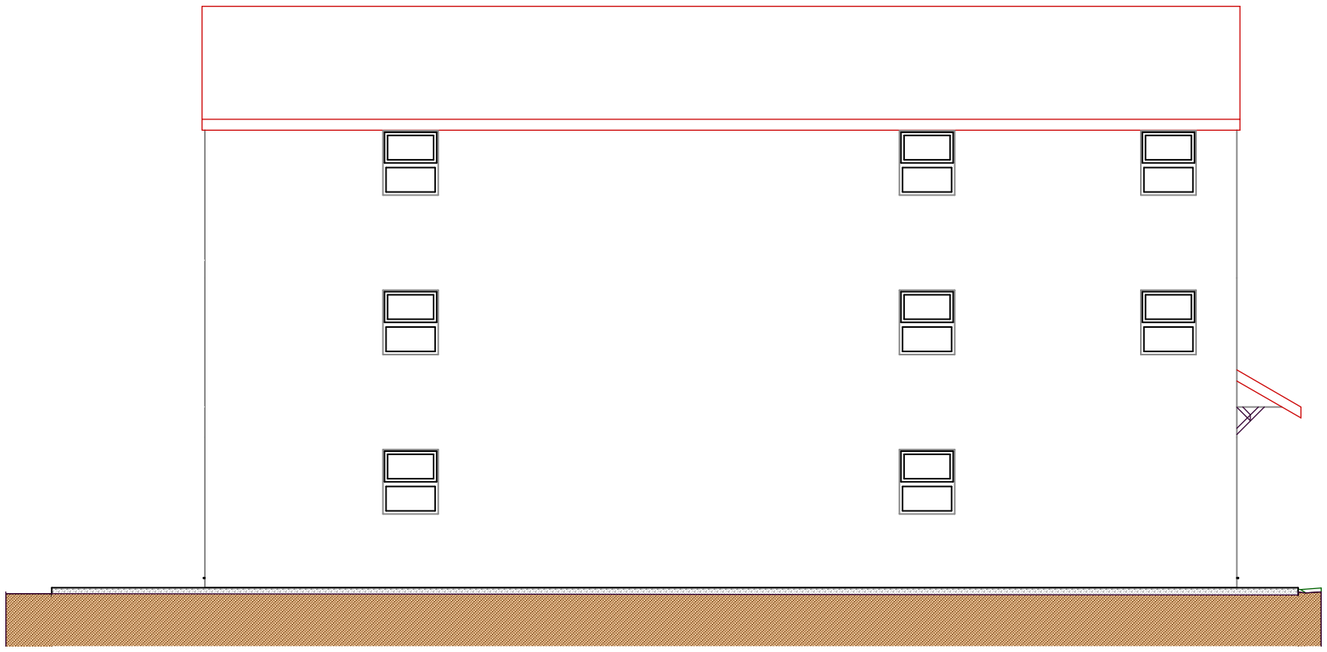

Side Elevation



Rear Elevation

a=planners requests

Notes:- This drawing is COPYRIGHT no copy or alteration may be made without our prior permission

DO NOT SCALE FROM THIS DRAWING FOR SETTING OUT OF WORKS

Goodchild Architectural

Chartered Architectural Technologist

62 Belmont Ave, Springhead,
Oldham, OL4 4RS.
Tel : 079-000-000-45

Scale: *1:100*

Client: *Mr. G Rowan*

Date: *Aug 2012*

Page9 of 12


Address: *Land adj. to Fariy St., Cheetham hill*

Dwg. No. Rev. *T5325 a*

Title: *2No Appartments*

NOT FOR CONSTRUCTION PURPOSES

FOR DISCUSSION & APPRAISAL ONLY

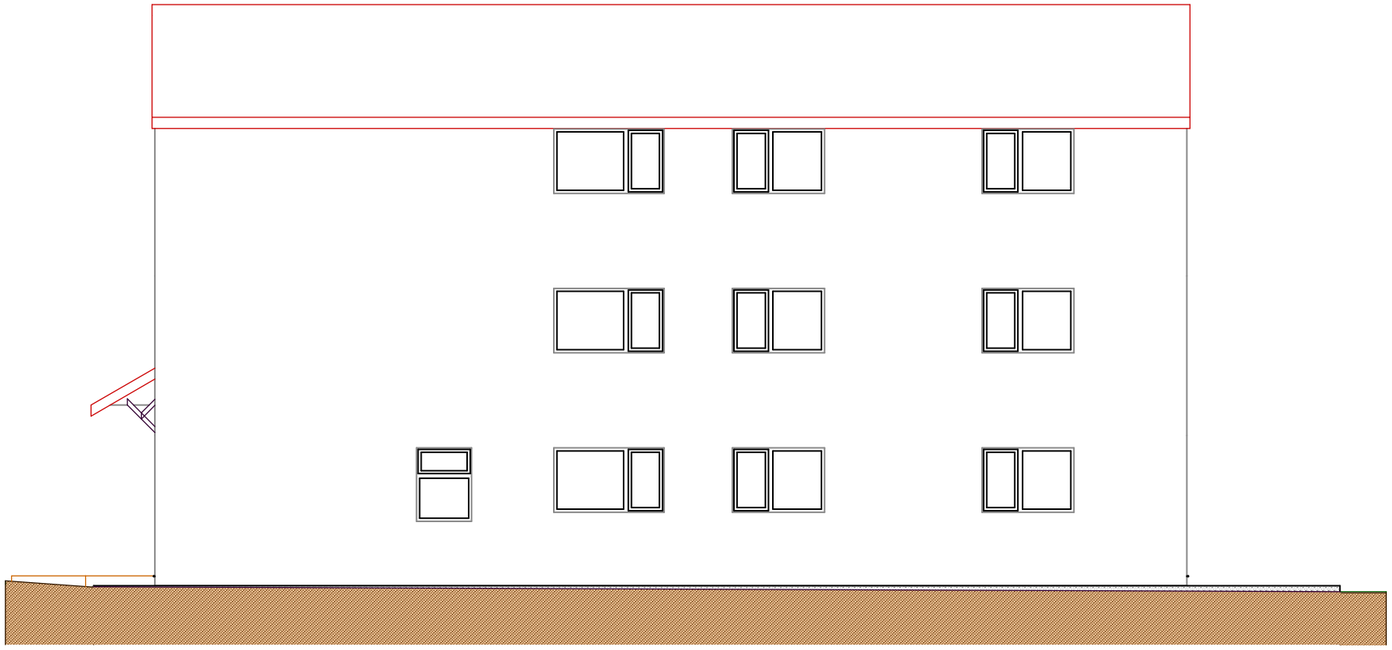

Side Elevation



Front Elevation

a=planners requests

Notes:- This drawing is COPYRIGHT no copy or alteration may be made without our prior permission

DO NOT SCALE FROM THIS DRAWING FOR SETTING OUT OF WORKS

Goodchild Architectural

Chartered Architectural Technologist

62 Belmont Ave, Springhead,
Oldham, OL4 4RS.
Tel : 079-000-000-45

Scale: *1:100*

Client: *Mr. G Rowan*

Date: *Aug 2012*
Page10 of 12

Address: *Land adj. to Fariy St., Cheetham hill*


Dwg. No. Rev. *T5325 a*

Title: *2No Appartments*

NOT FOR CONSTRUCTION PURPOSES

FOR DISCUSSION & APPRAISAL ONLY

A-A

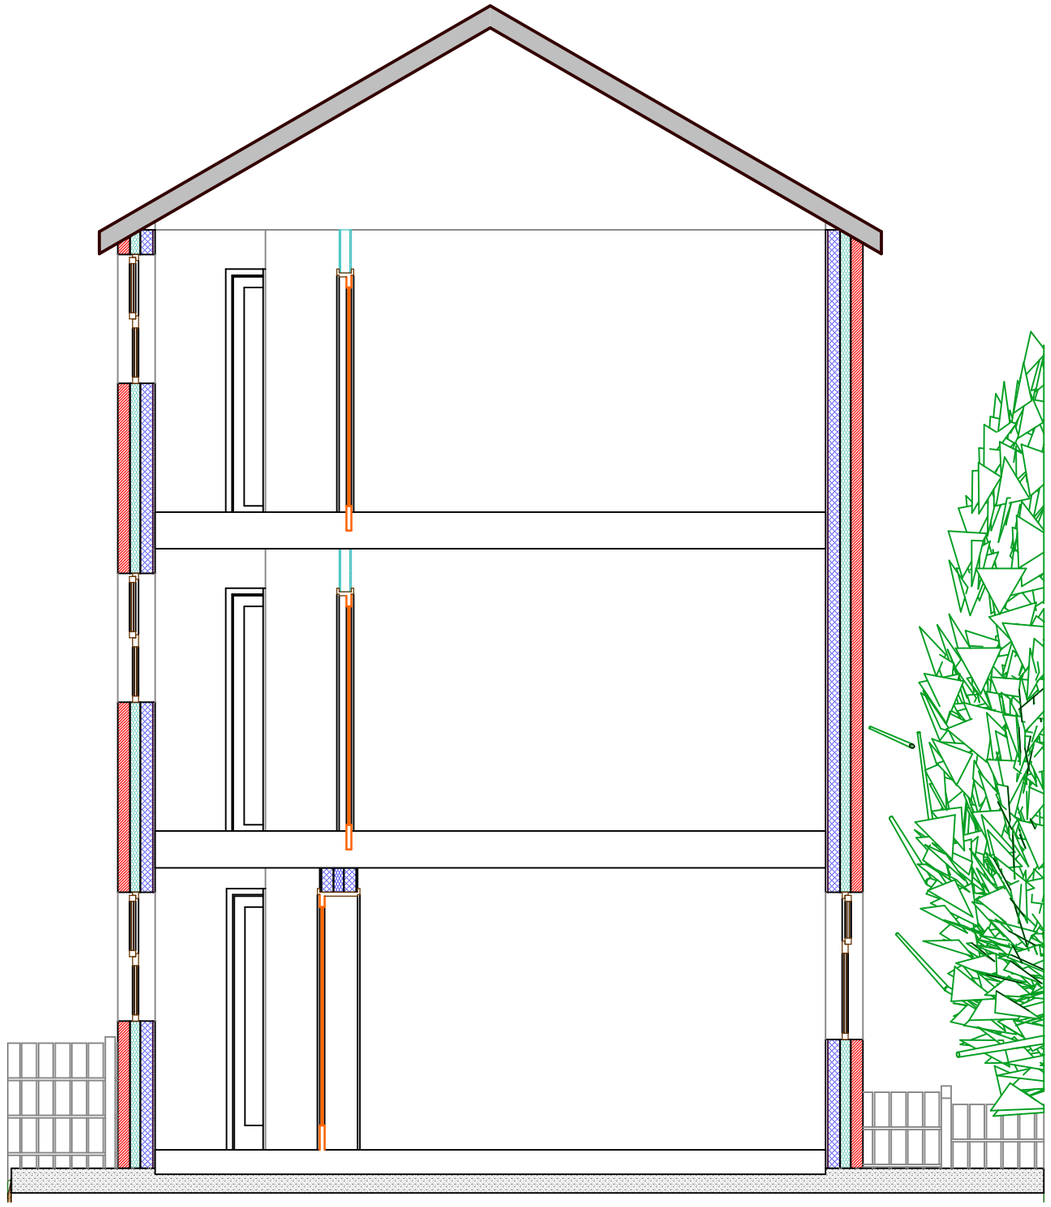

a=planners requests

Notes:- This drawing is COPYRIGHT no copy or alteration may be made without our prior permission

DO NOT SCALE FROM THIS DRAWING FOR SETTING OUT OF WORKS

Goodchild Architectural

Chartered Architectural Technologist

62 Belmont Ave, Springhead,
Oldham, OL4 4RS.
Tel : 079-000-000-45

Scale: *1:50*

Client: *Mr. G Rowan*


Date: *Aug 2012*

Page11 of 12

Address: *Land adj. to Fariy St., Cheetham hill*

Dwg. No. Rev. *T5325 a*

Title: *2No Appartments*

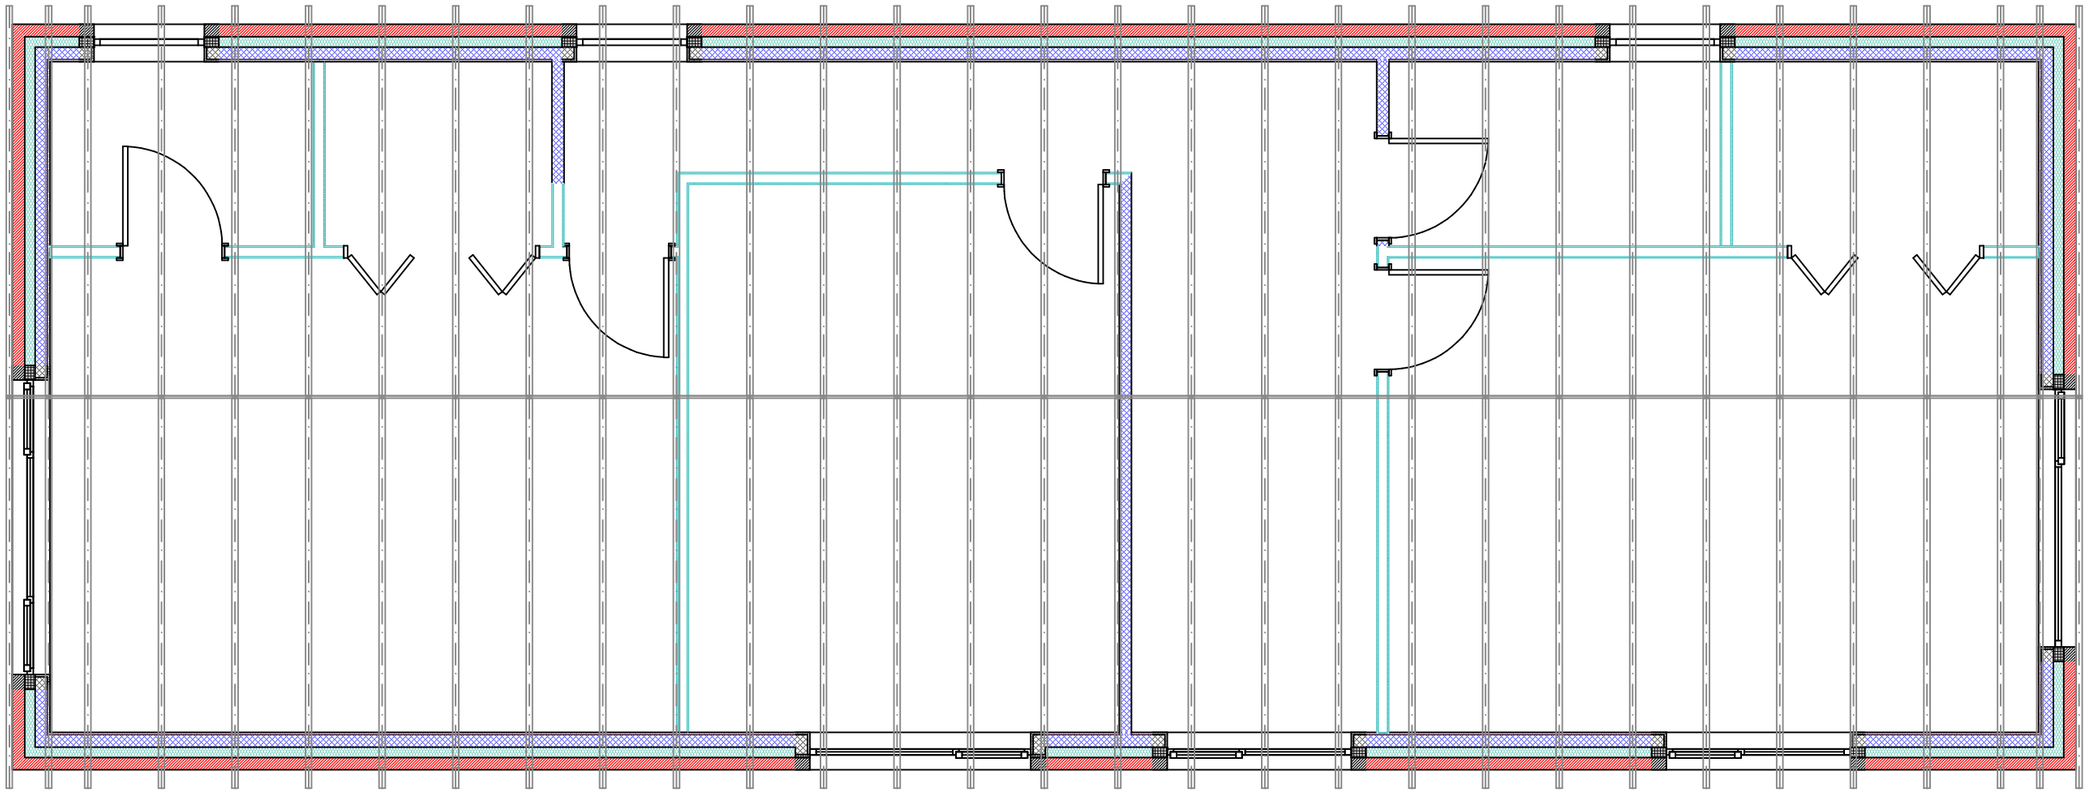

Second Floor

Notes:- This drawing is COPYRIGHT no copy or alteration may be made without our prior permission

DO NOT SCALE FROM THIS DRAWING FOR SETTING OUT OF WORKS

Goodchild Architectural

Chartered Architectural Technologist

62 Belmont Ave, Springhead,
Oldham, OL4 4RS.
Tel : 079-000-000-45

Scale: *1:50*

Client: *Mr. G Rowan*

Date: *Aug 2012*

Address: *Land adj. to Fariy St., Cheetham hill*

Dwg. No. Rev. *T5325 a*

Title: *2No Appartments*

a=planners requests