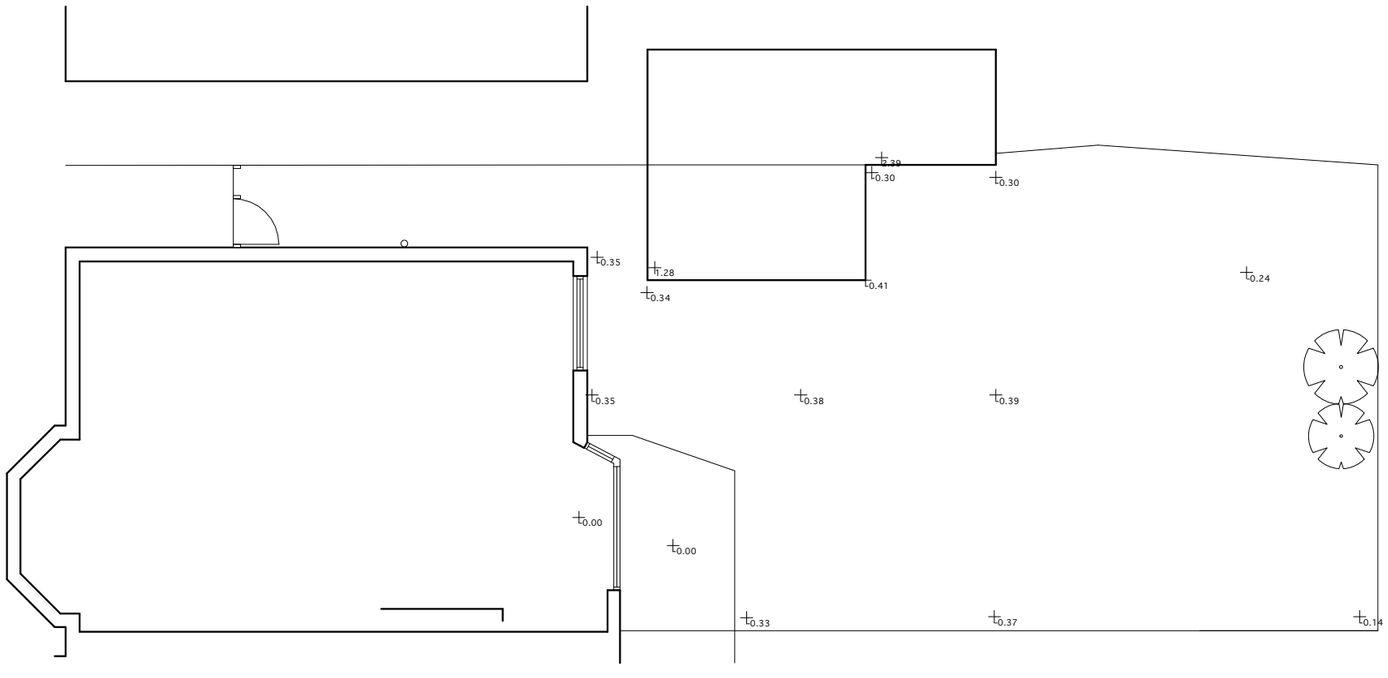

Existing House in plan with shed and garden context

Rev.:	Date:	Dr. By:	Revisions:

Planning

Loop Systems Limited
Holyoake House, Hanover Street, Manchester, M60 0AS
Tel: 0161 839 9613
Email: info@loopsystems.co.uk Web: www.loopsystems.co.uk

Project ref:	Title:
11/001	11 College Drive

Drawing Title:

Existing Plans with Garden

Scale:	Size:	Date:	Original by:	Drawing no.:	Rev.:
1:100	A3	07.11.12	smc	010	

Subject to all local authority & statutory approvals.
Do not scale from drawing. Work to figured dimensions.
Check all dimensions on site. In the event of any discrepancy refer query to architect.

(C) Copyright



Front elevation with adjacent houses



Rear elevation (in garden) with adjacent houses

Rev.:	Date:	Dr. By:	Revisions:

Planning

Loop Systems Limited
Holyoake House, Hanover Street, Manchester, M60 0AS
Tel: 0161 839 9613
Email: info@loopsystems.co.uk Web: www.loopsystems.co.uk

Project ref:	Title:
11/001	11 College Drive

Drawing Title:

Existing Elevations

Scale:	Size:	Date:	Original by:	Drawing no.:	Rev.:
1:100	A3	07.11.12	smc	011	

Subject to all local authority & statutory approvals.
Do not scale from drawing. Work to figured dimensions.
Check all dimensions on site. In the event of any discrepancy refer query to architect.
(C) Copyright

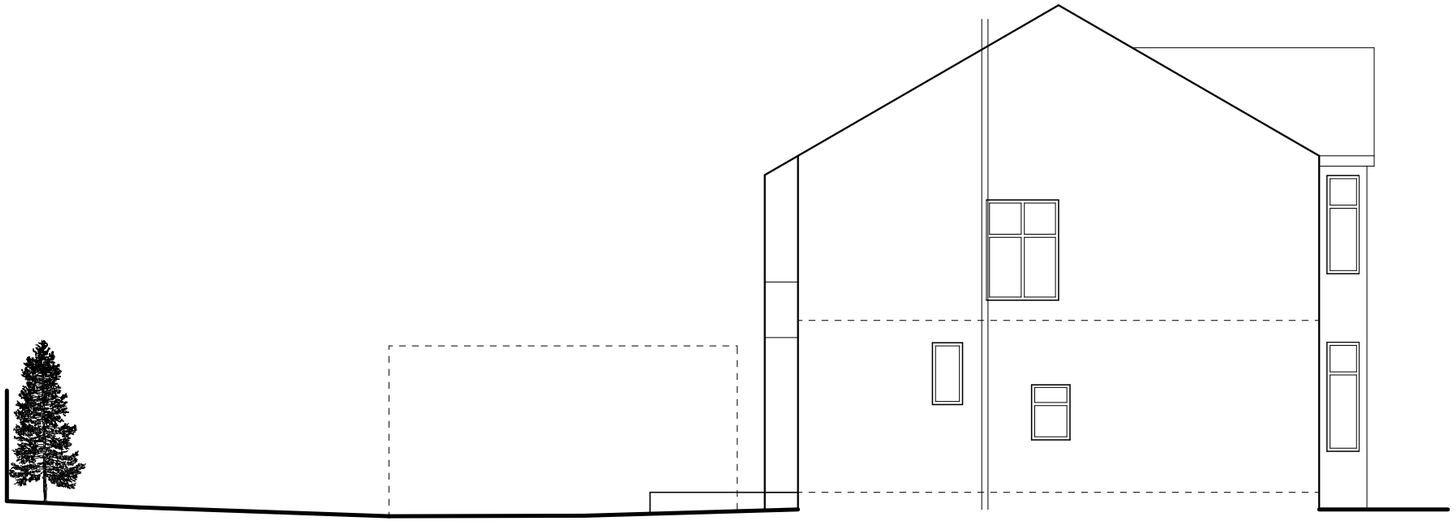

Side elevation of house with garden context

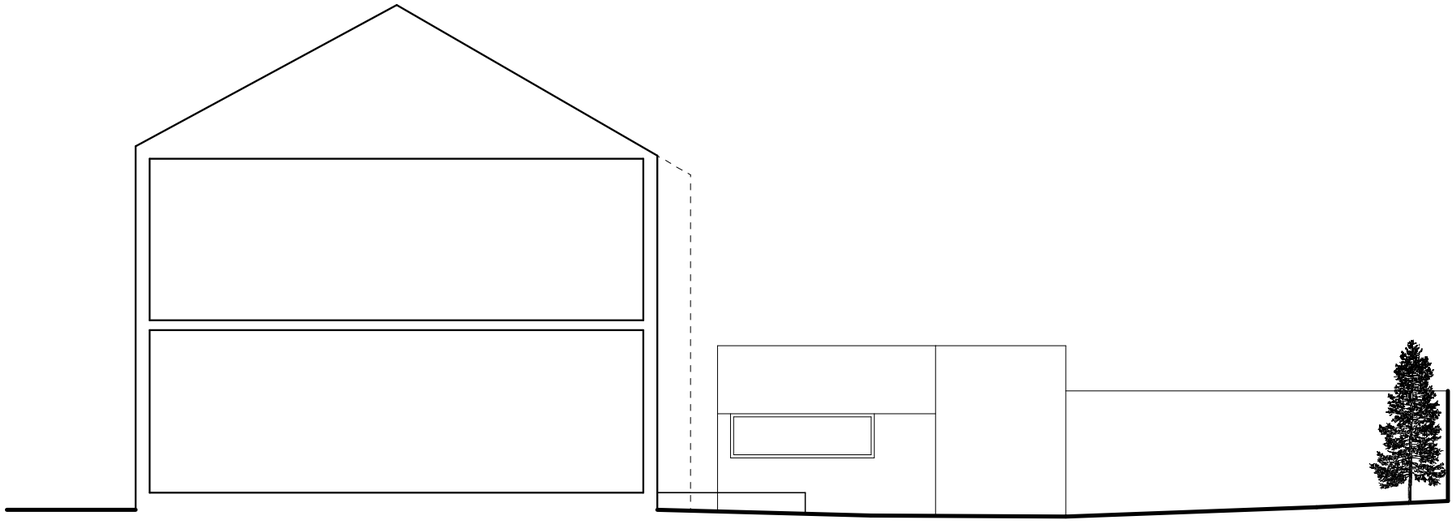

Section through existing house with garden context

Rev.:	Date:	Dr. By:	Revisions:

Planning

Loop Systems Limited
Holyoake House, Hanover Street, Manchester, M60 0AS
Tel: 0161 839 9613
Email: info@loopsystems.co.uk Web: www.loopsystems.co.uk

Project ref:	Title:
11/001	11 College Drive

Drawing Title:

Existing Sections with Garden

Scale:	Size:	Date:	Original by:	Drawing no.:	Rev.:
1:100	A3	07.11.12	smc	010	

Subject to all local authority & statutory approvals.
Do not scale from drawing. Work to figured dimensions.
Check all dimensions on site. In the event of any discrepancy refer query to architect.

(C) Copyright



Front elevation with adjacent houses

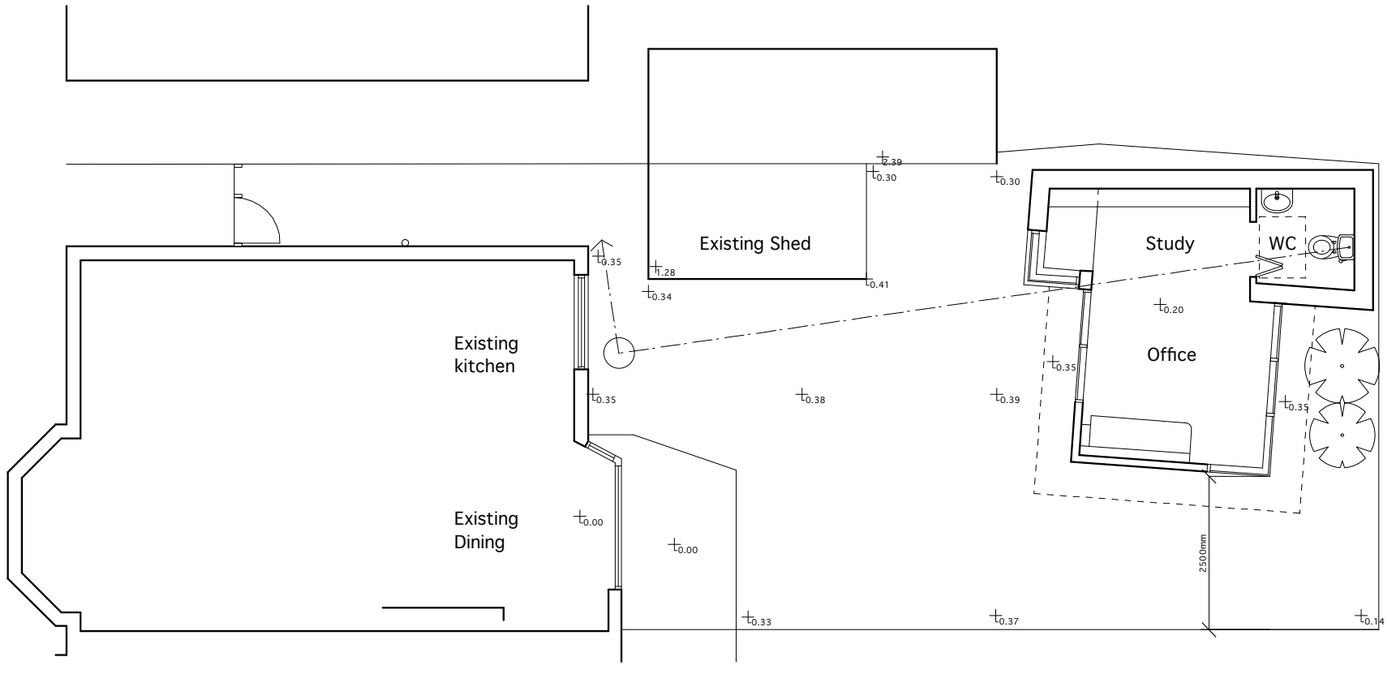

Proposed plan with Existing House, shed and garden context

Rev.:	Date:	Dr. By:	Revisions:
C	20.12.12	SMC	Revised levels following planning feedback
B	21.11.12	SMC	Updated following client feedback
A	20.11.12	SMC	Updated following roof amendments

Planning

Loop Systems Limited
Holyoake House, Hanover Street, Manchester, M60 0AS
Tel: 0161 839 9613
Email: info@loopsystems.co.uk Web: www.loopsystems.co.uk

Project ref:	Title:
11/001	11 College Drive

Drawing Title:

Front Elevation & Proposed Plans with Garden

Scale:	Size:	Date:	Original by:	Drawing no.:	Rev.:
1:100	A3	07.11.12	smc	110	C

Subject to all local authority & statutory approvals.
Do not scale from drawing. Work to figured dimensions.
Check all dimensions on site. In the event of any discrepancy refer query to architect.
(C) Copyright



Rear elevation (in garden) with adjacent houses



Cross Section D (in garden) with adjacent houses

Rev.:	Date:	Dr. By:	Revisions:
B	20.12.12	SMC	Revised heights following planning feedback
A	21.11.12	SMC	Updated following client feedback

Planning

Loop Systems Limited
Holyoake House, Hanover Street, Manchester, M60 0AS
Tel: 0161 839 9613
Email: info@loopsystems.co.uk Web: www.loopsystems.co.uk

Project ref:	Title:
11/001	11 College Drive

Drawing Title:

Proposed Rear Elevation & Section D

Scale:	Size:	Date:	Original by:	Drawing no.:	Rev.:
1:100	A3	07.11.12	smc	111	B

Subject to all local authority & statutory approvals.
Do not scale from drawing. Work to figured dimensions.
Check all dimensions on site. In the event of any discrepancy refer query to architect.
(C) Copyright

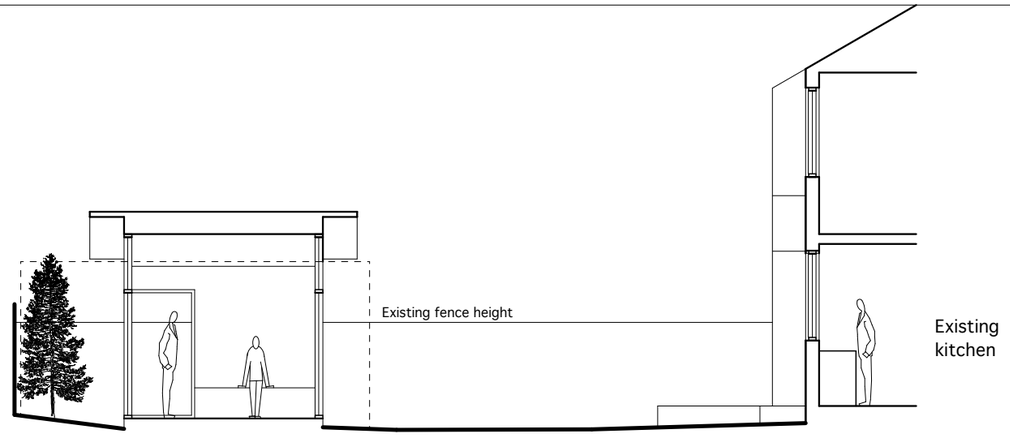

Section C: Section through existing kitchen/house and office with garden between

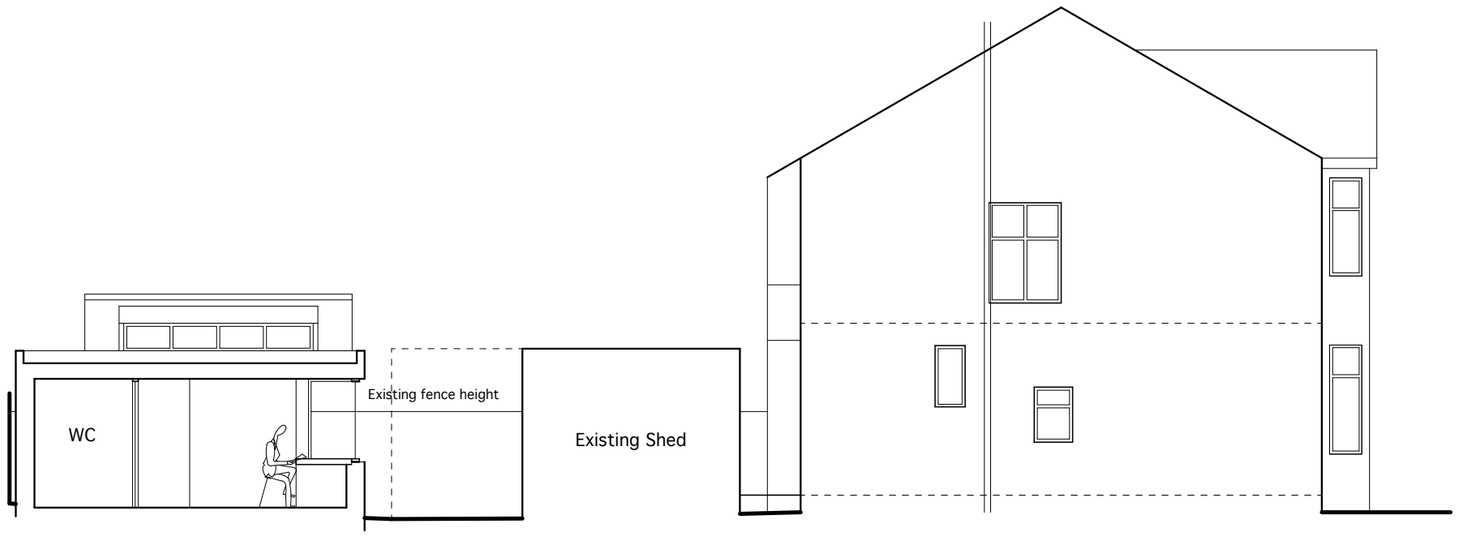

Section B: Section through proposed study, toilet and existing shed with side elevation of house in context

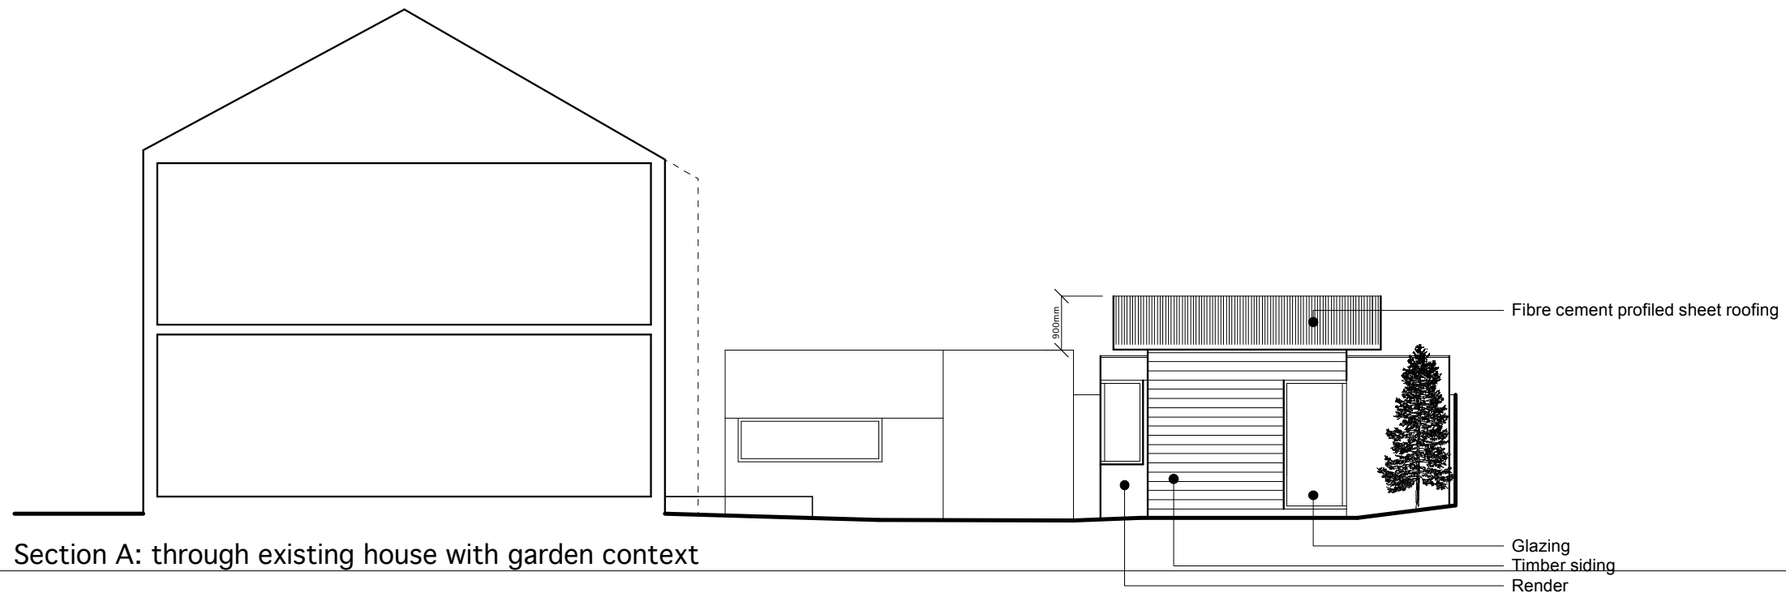

Section A: through existing house with garden context

Rev.:	Date:	Dr. By:	Revisions:
B	20.12.12	SMC	Revised heights following planning feedback
A	21.11.12	SMC	Updated following client feedback

Planning

Loop Systems Limited
Holyoake House, Hanover Street, Manchester, M60 0AS
Tel: 0161 839 9613
Email: info@loopsystems.co.uk Web: www.loopsystems.co.uk

Project ref:	Title:
11/001	11 College Drive

Drawing Title:

Proposed sections with Garden

Scale:	Size:	Date:	Original by:	Drawing no.:	Rev.:
1:100	A3	07.11.12	smc	112	B

Subject to all local authority & statutory approvals.
Do not scale from drawing. Work to figured dimensions.
Check all dimensions on site. In the event of any discrepancy refer query to architect.
(C) Copyright