

PLANNING

0 6 JUN 2008

DATE

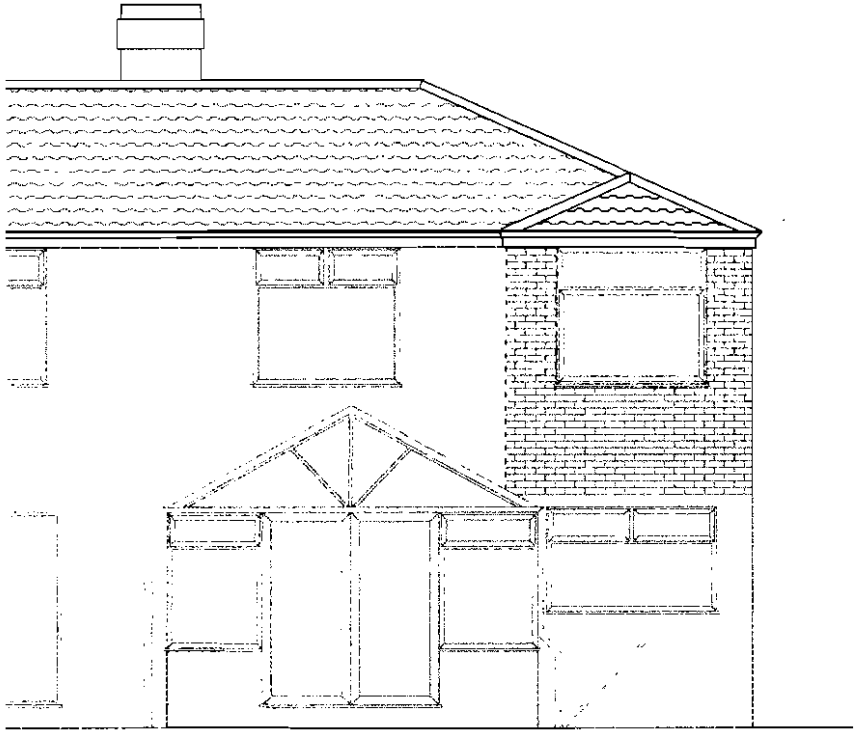

Existing Rear Elevation
Scale 1:50

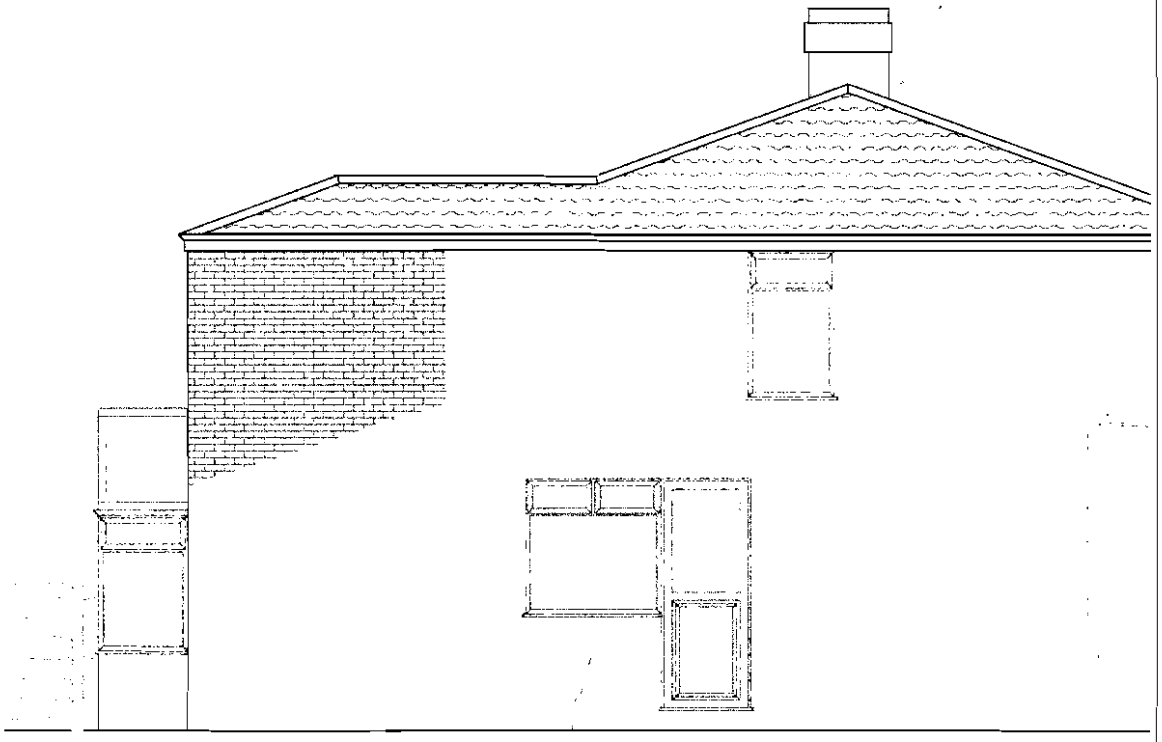

Existing Side Elevation
Scale 1:50

MCAD Design Limited
1 Anfield Road,
Sale, Cheshire
M33 2AY

MCAD

Telephone: +44 (0) 161 282 5310
Mobile: +44 (0) 7903 720 144
E-mail: mark.dempsey@fsmail.com
Website: www.mcad-design.co.uk

Client:
Mr G Burnham
126 Parrs Wood Road
Manchester M20 4RQ

Project / Title:
Property Alterations
Proposed Second Storey Rear Extension
Above Existing Kitchen Extension

AutoCAD Location	D:\MCAD Design\Clients\126 Parrs Wood Rd\		
Drawn: MJD	Scale: As Shown	Date: 10.03.08	

No. SSRE\126PR\006 Rev. B