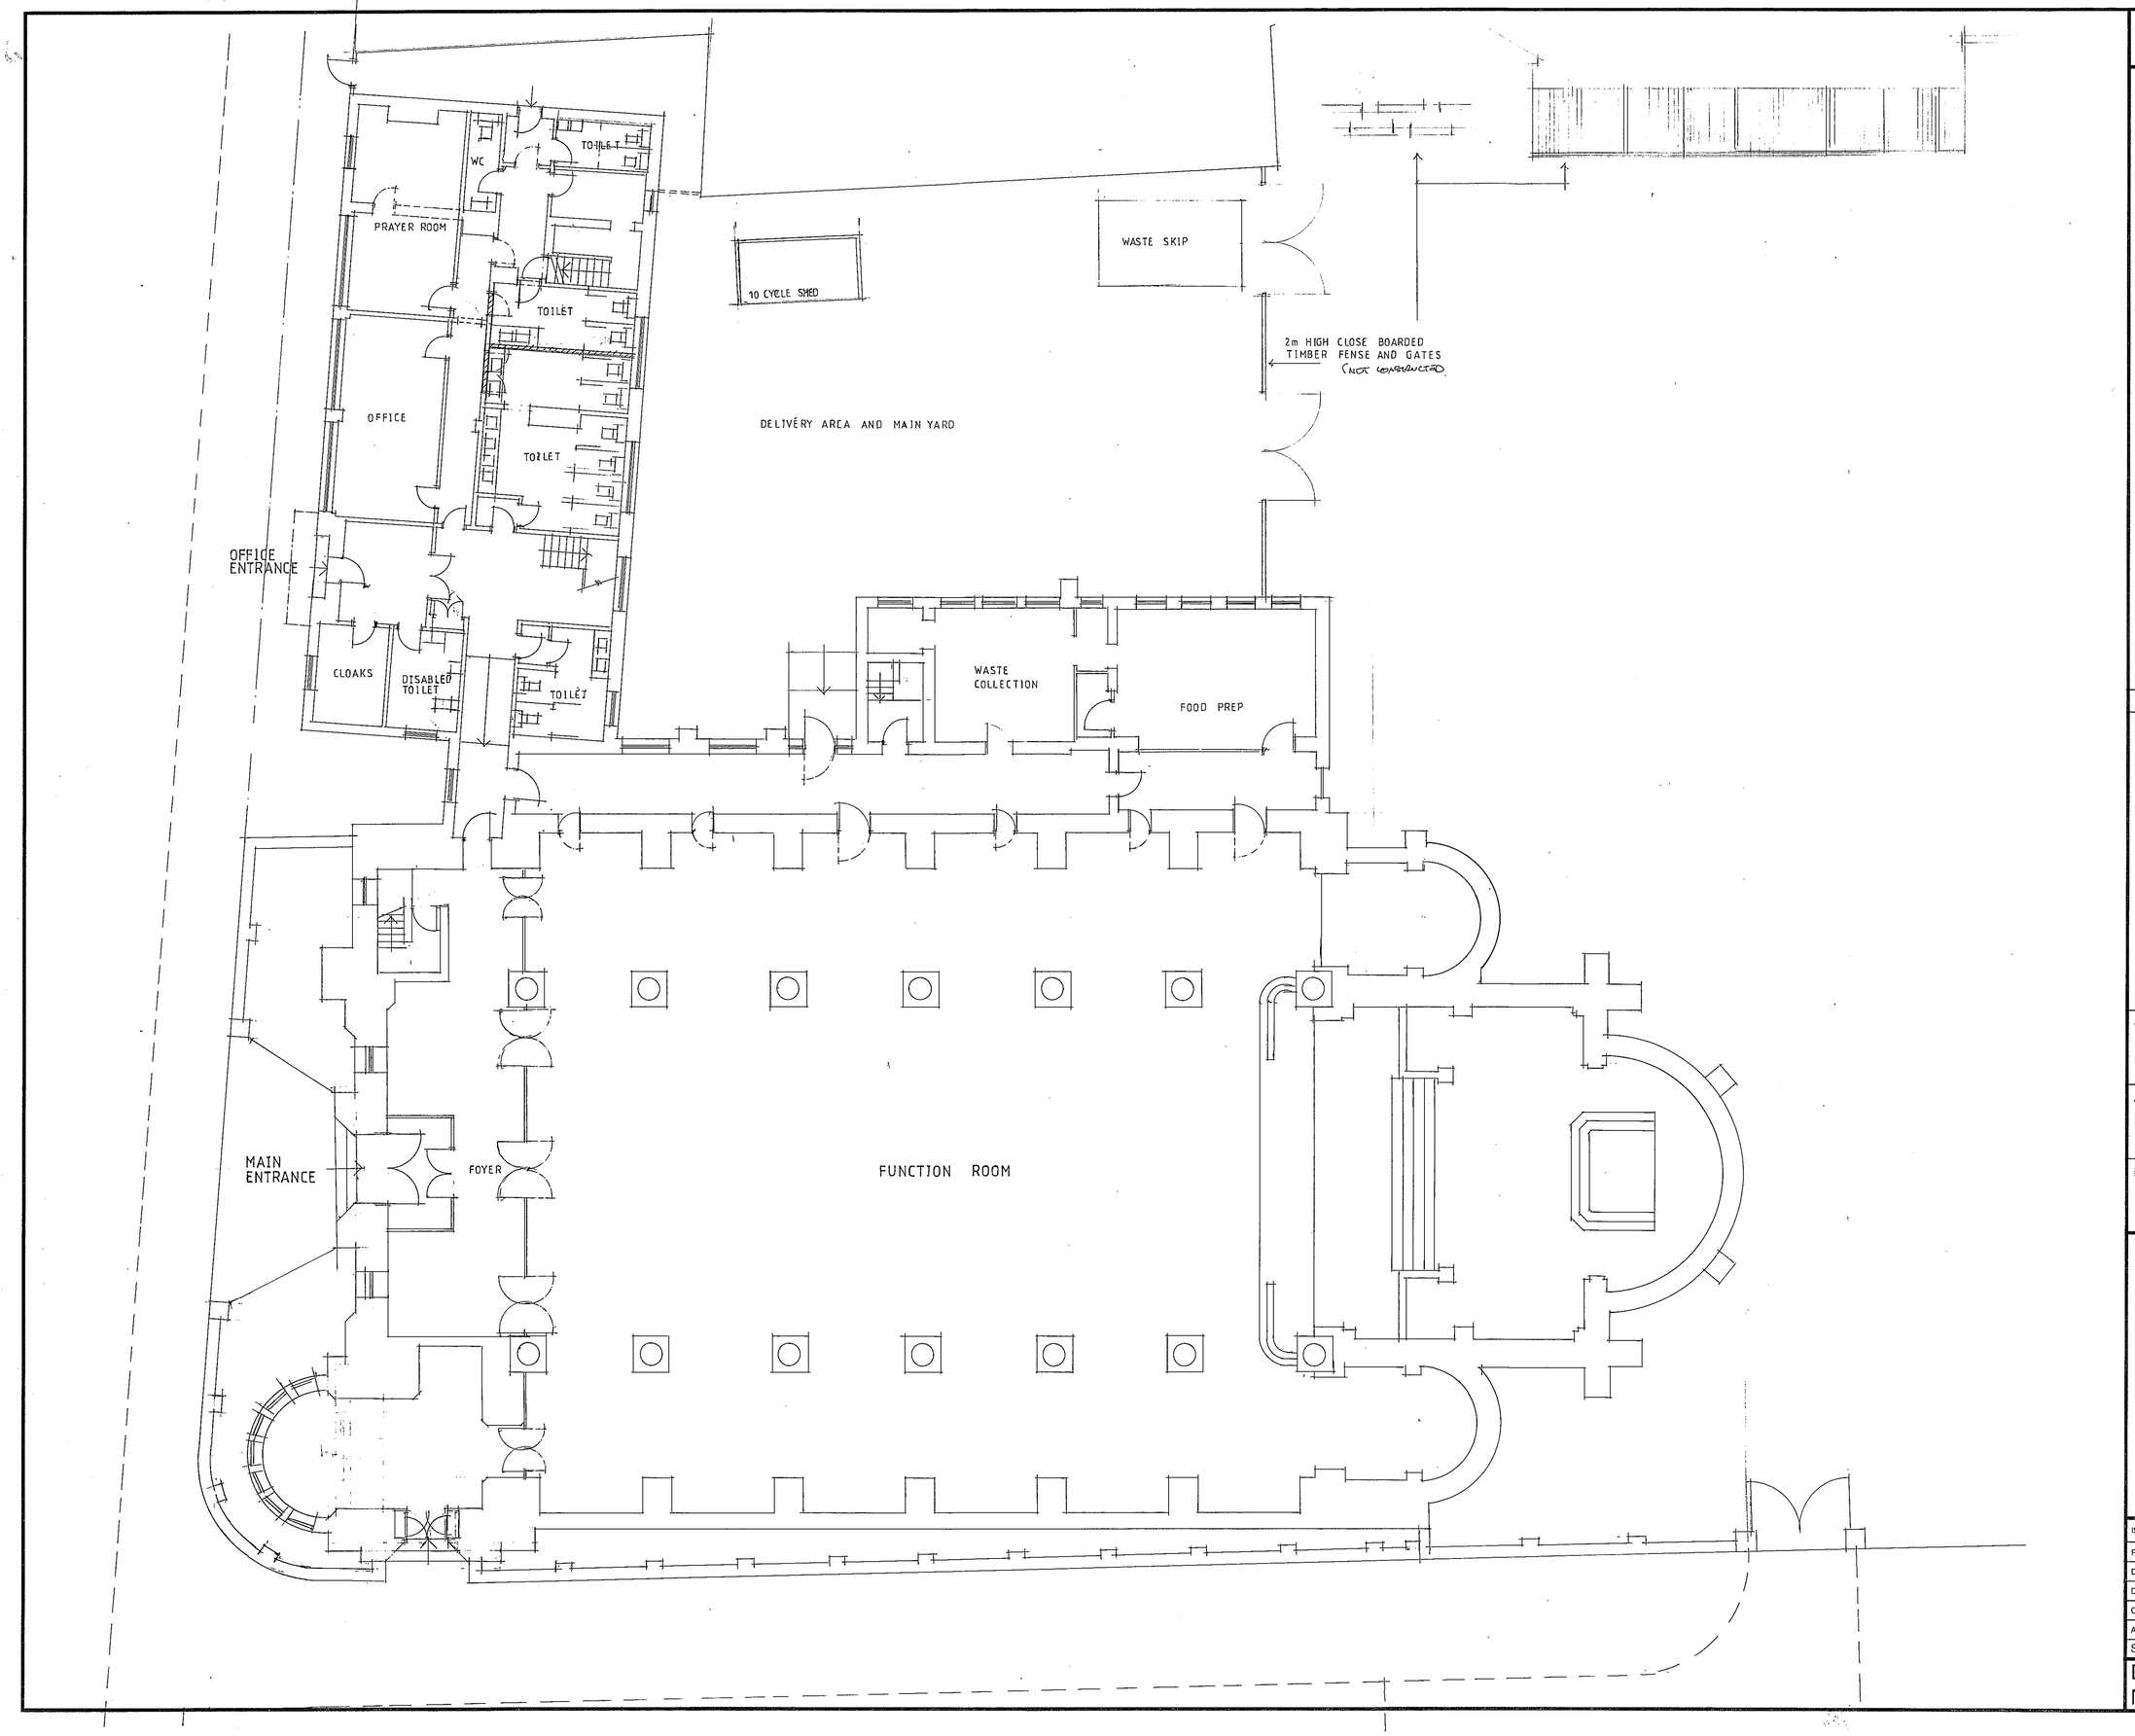

This drawing is sole copyright and should not be copied or reproduced without prior consent.
Do not scale off this drawing.
All dimensions are to be checked on site.

NOTES:

REVISION

CLIENT
EASTERN PALACE
39 VARLEY STREET
MILES PLATTING M40 8EE

JOB TITLE
PROPOSED FUNCTION FACILITY

DRG. TITLE
GROUND FLOOR PLANS
AS (PROPOSED) EXISTING

HOLBOROW + ORMESHER
Limited
architectural & interior design
Station House
Adams Hill
Knutsford
Cheshire WA16 6DN
telephone : 01565 652275
facsimile : 01565 750501

ISSUE	ORIGINAL	1	2	3	4	5	6	7
REVISION		A	B					
DATE		OCT 08	NOV 11					
DRAWN		MO.	MO.					
CHECKED								
APPROVED								

SCALE 1:100

DRAWING NUMBER 3028/08/02 AB.

M 534554 R