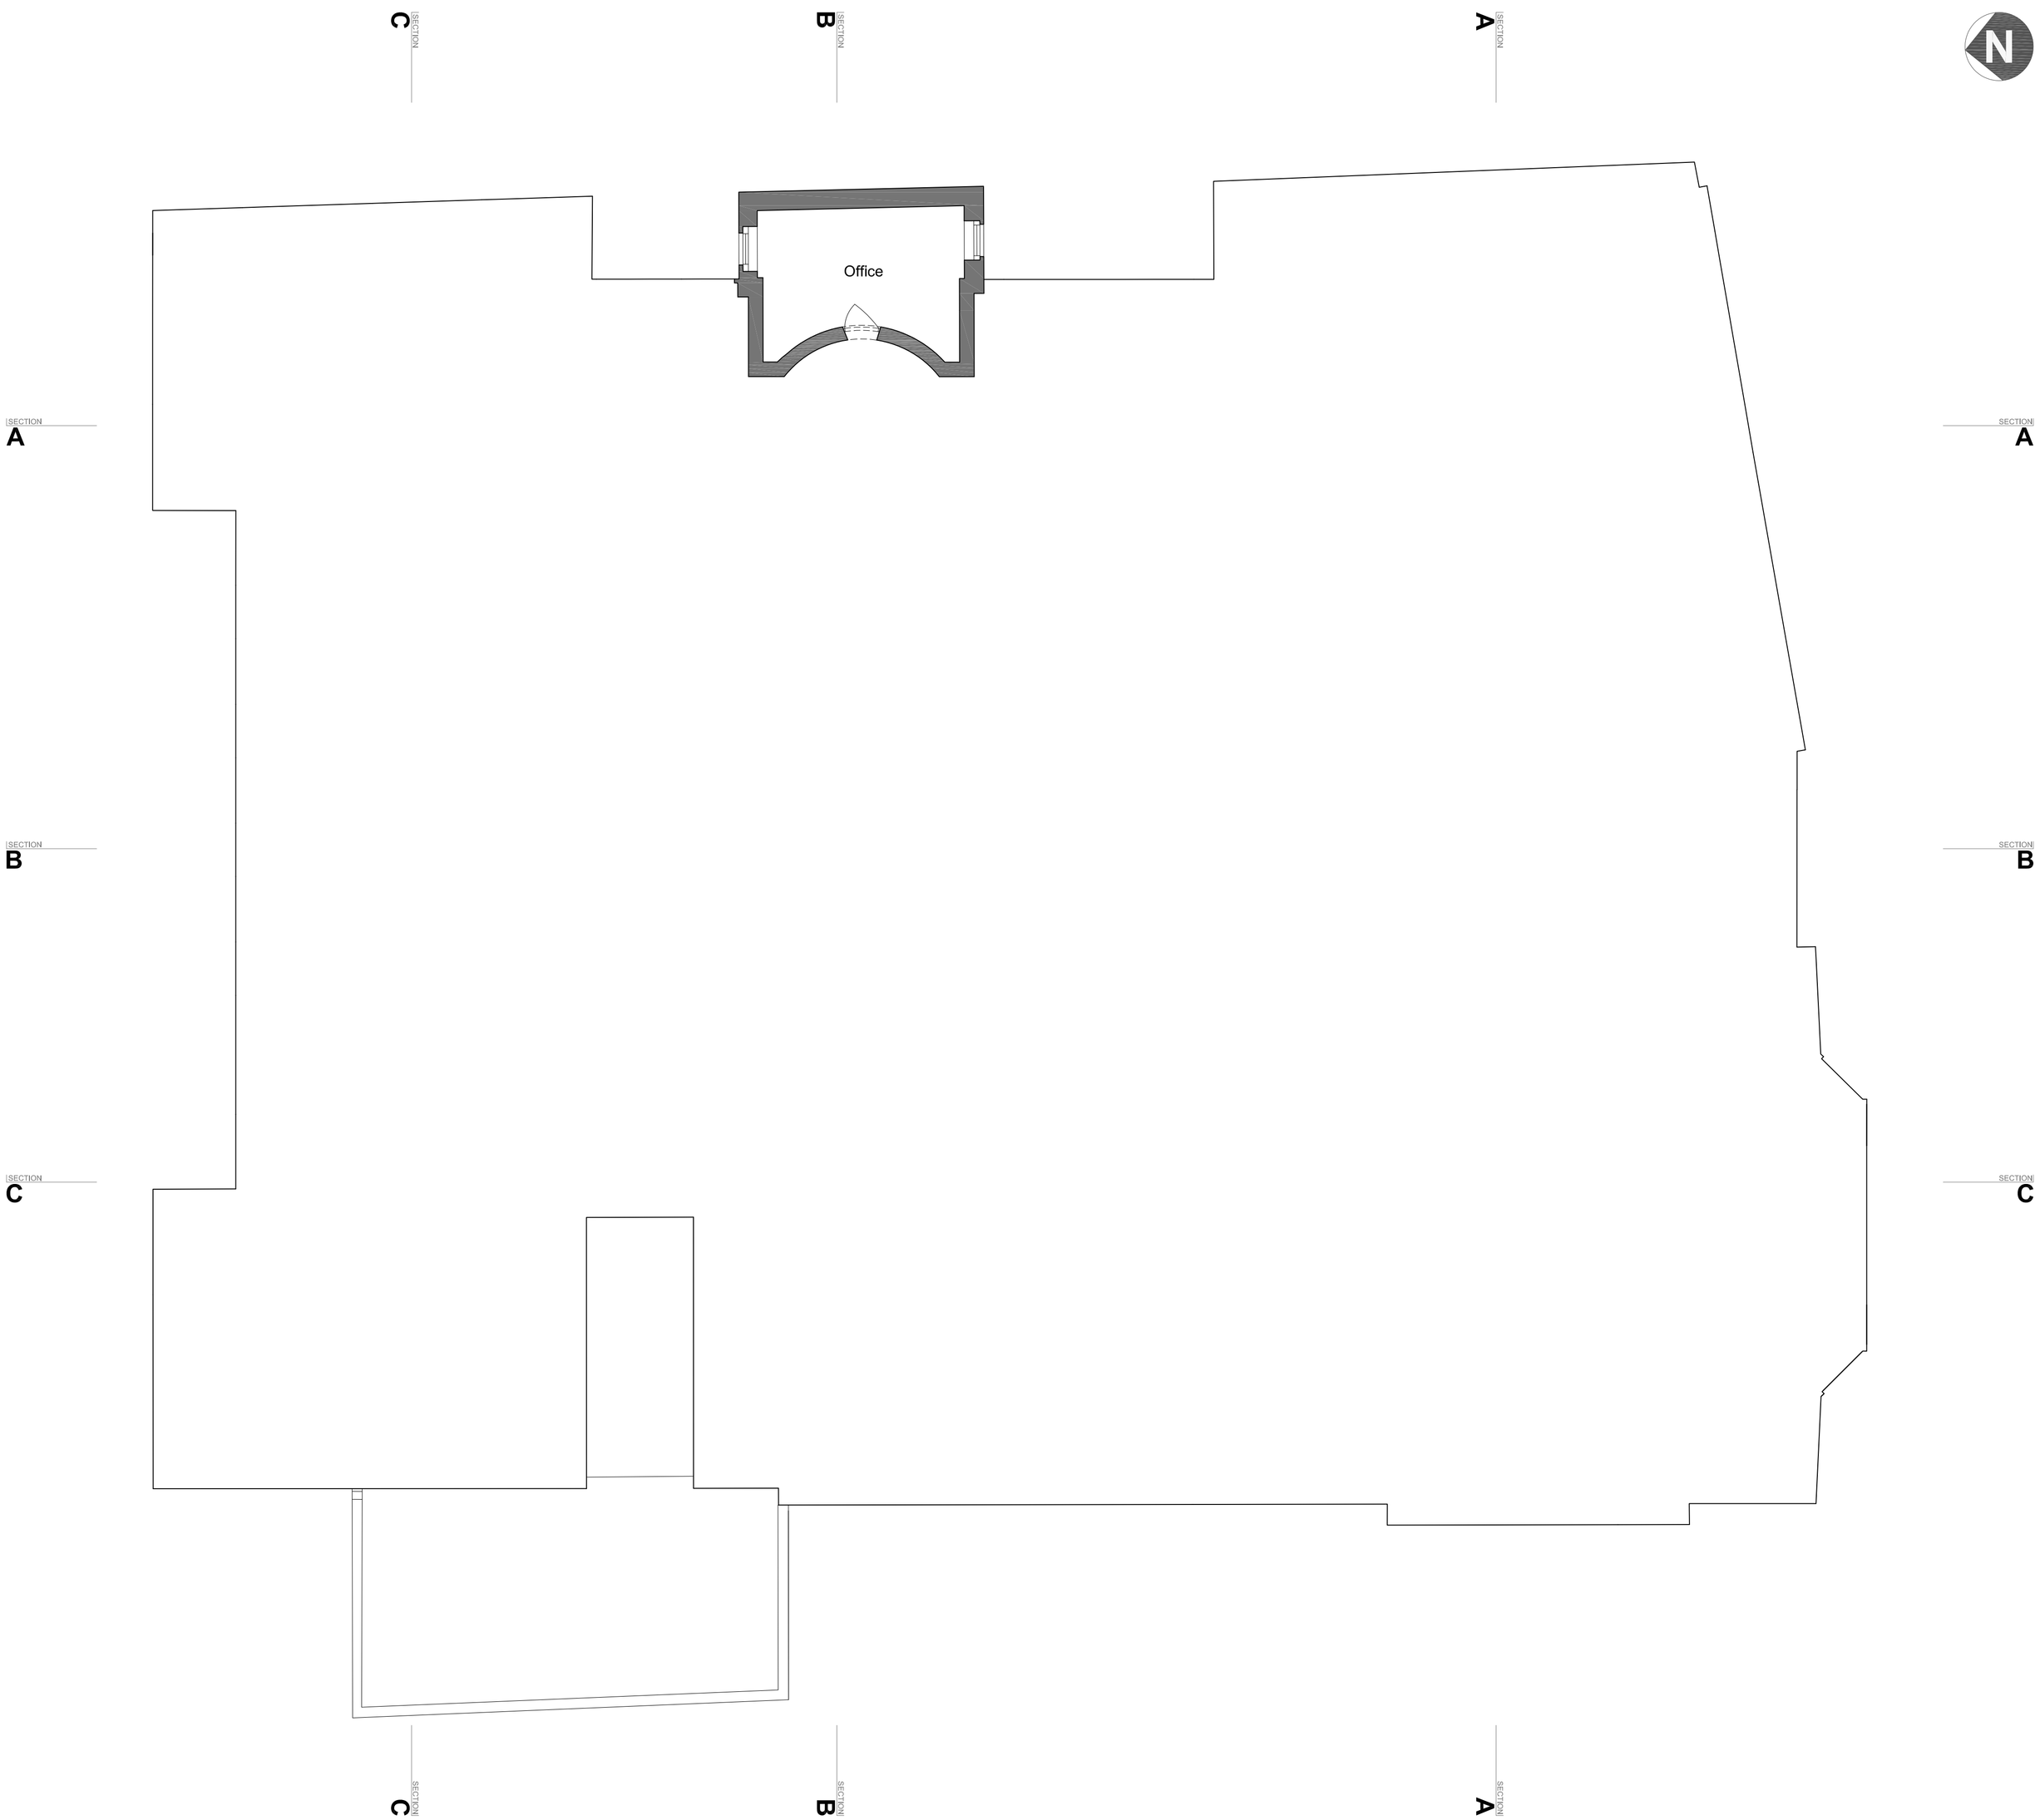


rev	description	date	dr by	ap by
originall by				
TL		16/03/2013		DM

Aedas

client
Vision Developments

project
Freemasons Hall
Bridge Street, Manchester

drawing
Demolition Plans
Second Floor Mezzanine

project number	scale	
2011.00700.001	1:100	@A1
drawing number	rev	issue status
PL(00)018	-	Information

This drawing is to be read in conjunction with all related drawings. All dimensions must be checked and verified on site before commencing any work or producing shop drawings. The originator should be notified immediately of any discrepancy. This drawing is copyright and remains the property of Aedas.