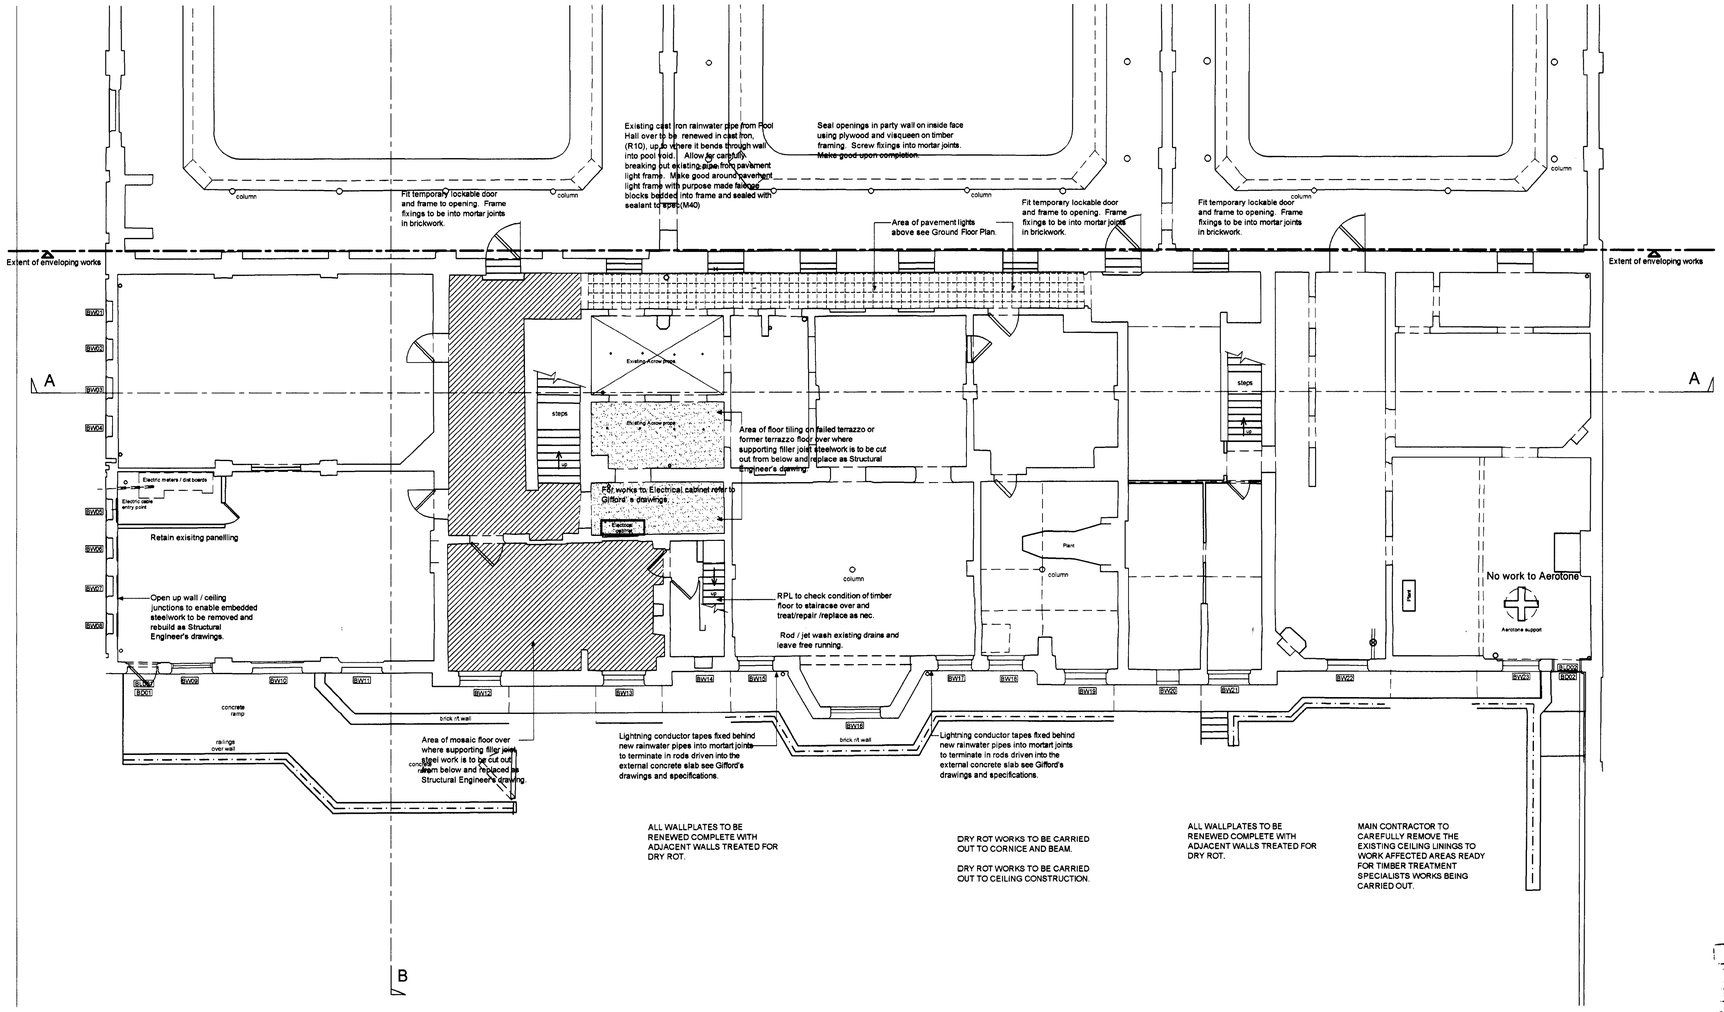

TIMBER TREATMENT WORKS:

THE TIMBER TREATMENT AREAS INDICATED ON THIS DRAWING ARE PRODUCED FROM ROBINSONS PRESERVATION SURVEY NOTES AND ARE TO BE READ IN CONJUNCTION WITH THEIR TIMBER TREATMENT REPORT.

WHERE FLOOR JOISTS ARE TO BE RENEWED THE MAIN CONTRACTOR IS RESPONSIBLE FOR CAREFULLY REMOVING THE EXISTING FLOOR AND CEILING FINISHES TO EXTENTS REQUIRED TO ENABLE THE TIMBER TREATMENT SPECIALIST TO CARRY OUT THEIR WORKS AND TO REINSTATE THE NEW / EXISTING FINISHES ON COMPLETION.
MAIN CONTRACTOR AND TIMBER SPECIALIST TO LIASE TOGETHER DURING THESE WORKS.

PLANNING
RECD 22 APR 2008

Revision B : Timber treatment works addded, 19.9.06
Revision A : Notes Addded, 18.07.06

CONTRACT
Victoria Baths
Enveloping Scheme.

CLIENT
Manchester City Council.

Basement Floor Plan

CONTRACT No. 3695B SCALE 1:100

DRAWING No. 101 DATE 03 . 2006

REVISION A B

LLOYD EVANS PRICHARD
LTD
CHARTERED ARCHITECTS
No.5 The Parsonage
Manchester M3 2HS
Tel: 0161-834 6251
Fax: 0161-832 1785
E mail: post@lep-architects.co.uk