
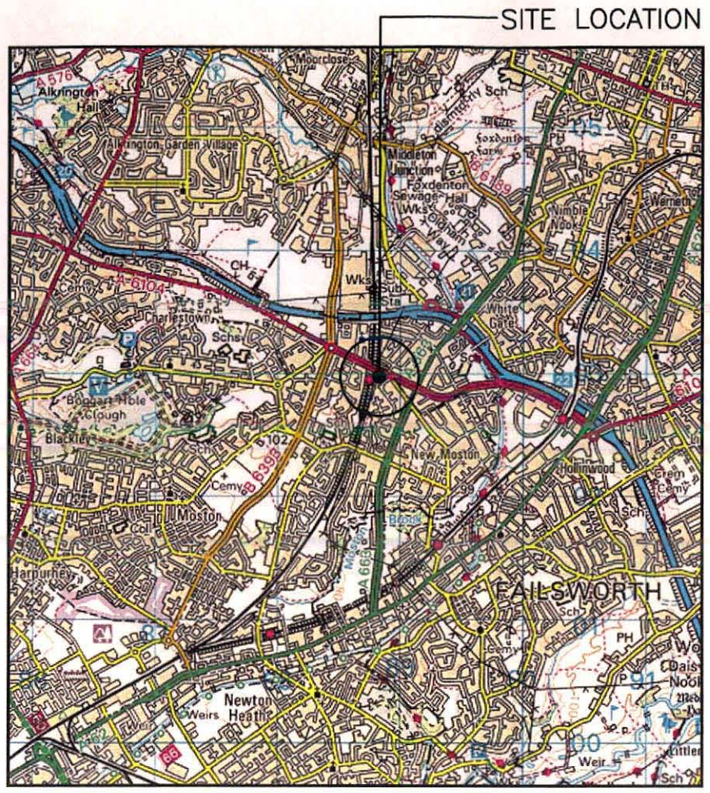


SITE LOCATION
(Scale 1:50000)

Ordnance Survey map extract
based upon Landranger map series
with the permission of the controller of
Her Majesty's Stationery Office
Mono Consultants Limited licence no. ES100017753
Crown copyright.

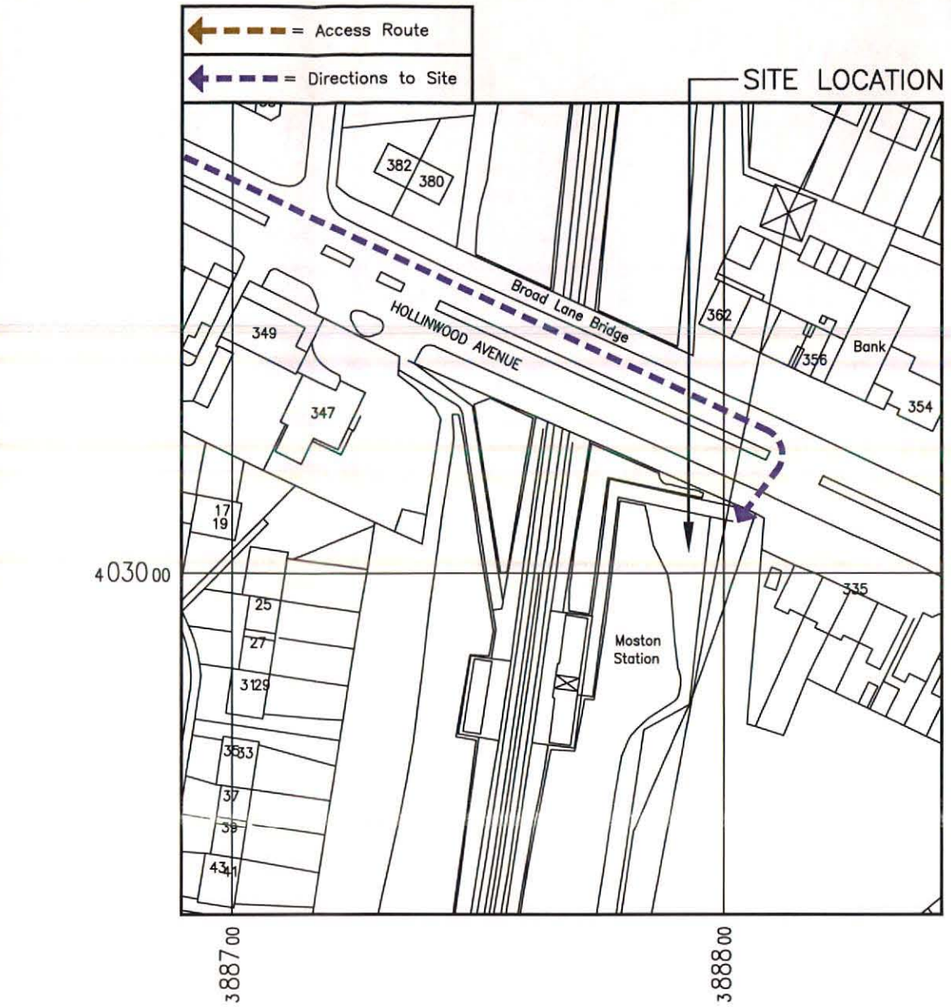


DETAILED SITE LOCATION
(Scale 1:1250)

Based upon Ordnance Survey map extract
with the permission of the Controller of
Her Majesty's Stationery Office.
Crown copyright.
Mono Consultants Limited licence no. ES100017753
Promap licence no. A152065A0001



SITE PHOTOGRAPH

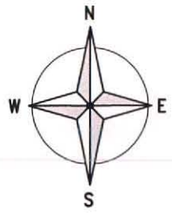

Notes:
1 ALL DIMENSIONS ARE IN MM UNLESS NOTED OTHERWISE

N.G.R. E: 388797 N: 403005

DIRECTIONS:
TAKE THE M62 EAST TO JUNCTION 20, THEN TAKE THE A627(M) TOWARDS OLDHAM. FOLLOW THE A627(M) TO THE END, THIS ROAD THEN BECOMES THE A663 (BROADWAY). FOLLOW THE A663 THROUGH THREE SETS OF LIGHTS, THEN PAST THE VAUXHALL GARAGE TO NEXT SET OF LIGHTS. TURN RIGHT AT THESE LIGHTS ONTO THE A6104 (HOLLINWOOD AVE). TRAVEL ALONG THE A6104 APPROX. 200M. TURN LEFT INTO RAILWAY STATION, SITE IS AT SIDE OF ADVERTISING HOARDING.

RECEIVED
BUILDING CONTROL
09 MAY 2013

REV	MODIFICATION	BY	CH	DATE
A	Issued for Approval	SPD	DS	15.02.13

mono
MONO CONSULTANTS LIMITED
No. 58 Cygnet Court
Timothy's Bridge Road
Stratford-upon-Avon
Warwickshire
CV37 9NW
t. 44 (0)1789 206500
f. 44 (0)1789 206529
www.monoconsultants.com

vodafone
CTIL

Cell Name	Opt
MOSTON STATION	A

Cell ID No

CTIL	Host	Sharer
(CTIL)122313	(VF)03388	(TEF) N/A

Site Address / Contact Details

MOSTON STATION
HOLLINSWOOD AVENUE
NEW MOSTON
MANCHESTER
M40 0JA

Drawing Title: SITE LOCATION MAPS

Purpose of issue: PLANNING

Drawing Number: 100

Scale:		Drawn:	Date:	Issue:
As Shown		SPD	15.02.13	A
Checked: DS	Date: 15.02.13	Approved: AB	Date: 15.02.13	