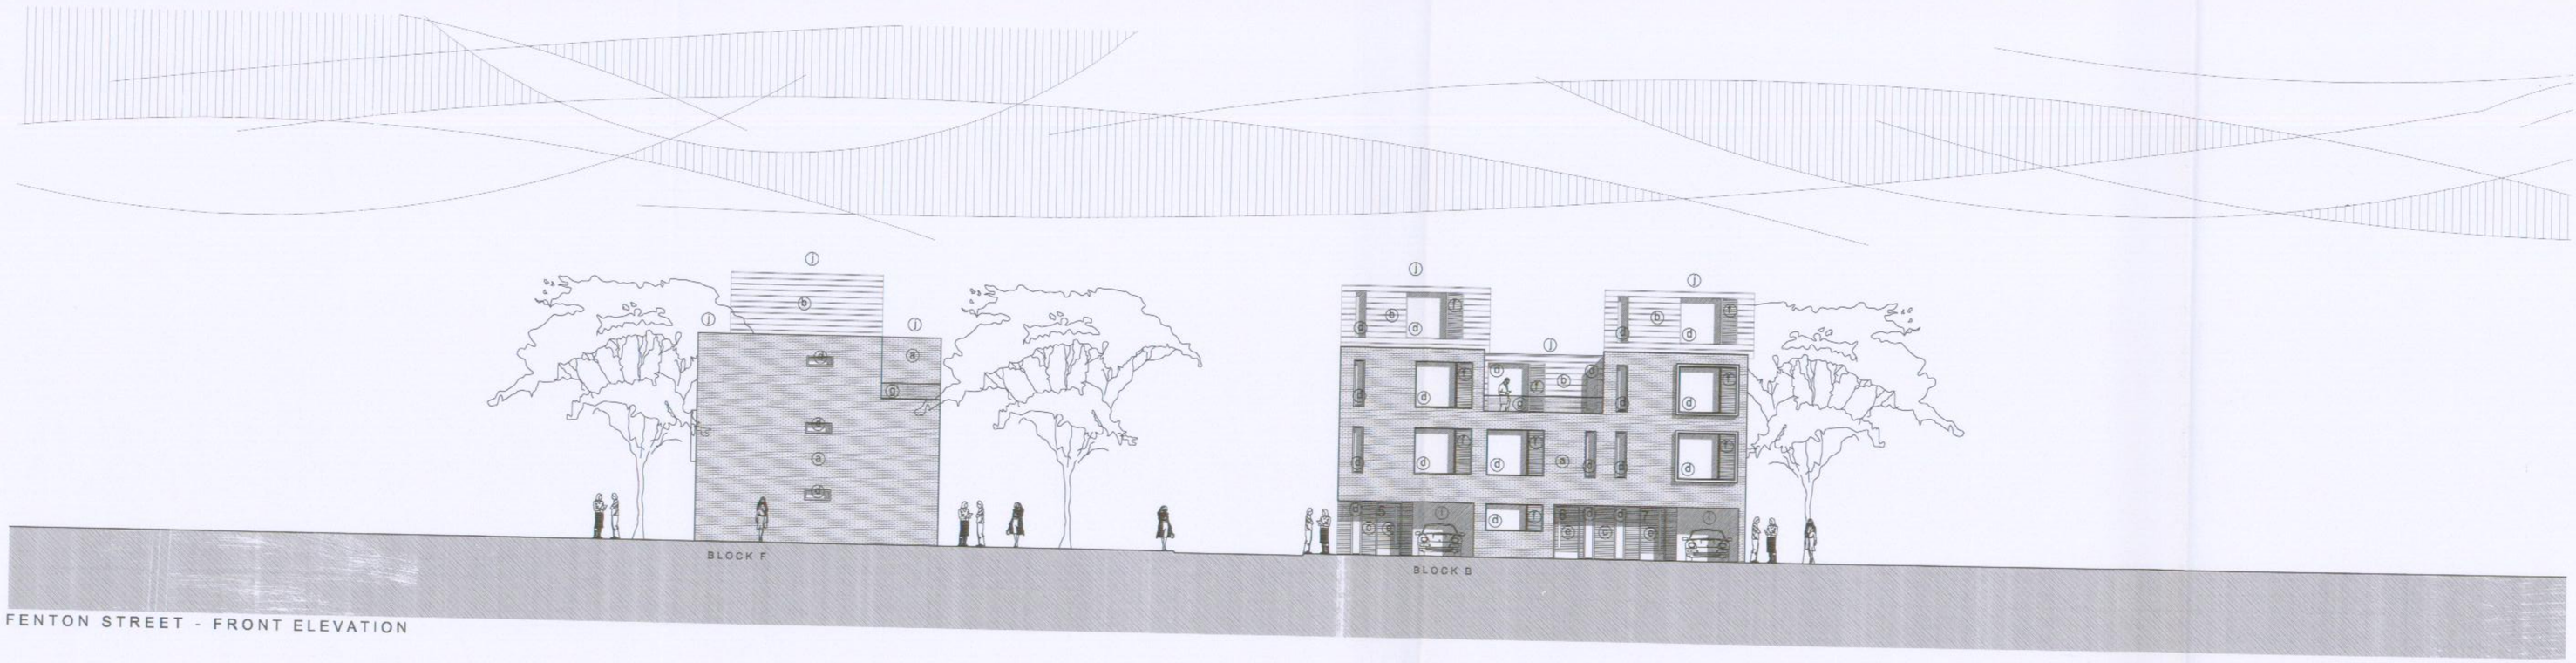

FENTON STREET - FRONT ELEVATION

strip elevation 3

Material Schedule

- (a) Brickwork - Buff Brick - Manchester Yellow Dapple Facings
- (b) Copper Cladding in Classic Colour Panels
- (c) Timber Cladding to Porches - Cedar - Treated to Architects Specification
- (d) Windows and Doors - Double Glazed, Powder Coated Aluminium to sub timber frame
- (e) Natural Varnished Timber Panel Door
- (f) Timber Soffits - Cedar - Treated to Architects Specification
- (g) Balcony Infill - Galvanised Infill Mesh Balcony
- (h) Render Panel Balcony - White Render System
- (i) Carport Internal Finish - Blockwork
- (j) SureWeld Roofing system

The Copyright of this drawing belongs to A - Cube Architects Ltd. and shall not be used or reproduced in any form without its express permission. The Moral right of the author is hereby asserted. Copyright © 2005.

Do not scale from this drawing - Work to figured dimensions only. All dimensions to be checked on site prior to the execution of any work.

For the avoidance of doubt all dimensions are measured to wall structure and not the finishes unless otherwise stated.

Where any discrepancy is found to exist within or between drawings and/or documents it should be reported to the architect immediately.

A - Cube Architects Ltd. shall not be liable for any use of drawings and documents for any purpose other than for which the same were prepared by or on behalf of A - Cube Architects Ltd.

planning

Rev	Date	Revision Note	By	Check
A		Issued for planning		

a-cube architects ltd
18 sparkle street
manchester. m1 2na

tel: +44(0)161 272 7117
fax: +44(0)161 273 7337
email: mailbox@a-cube.biz

Copyright all rights reserved
This drawing must not be reproduced without permission from A-Cube Architects
This drawing must not be scaled. All dimensions in millimetres unless specified

Status: PLANNING	File Name: 2 (1):24		X Ref Files: X-3003(1)
Drawn by: LS	Date: JULY 07	Checked by:	Date:
Scale @ A1: NTS	Scale @ A3:	Sheet no A3: /	

Job No: HYDE ROAD

Drawing Title: PROPOSED STRIP ELE3

Job No	Sub Job	Dwg No	Revision
3013	(2-)	(2-)21	A

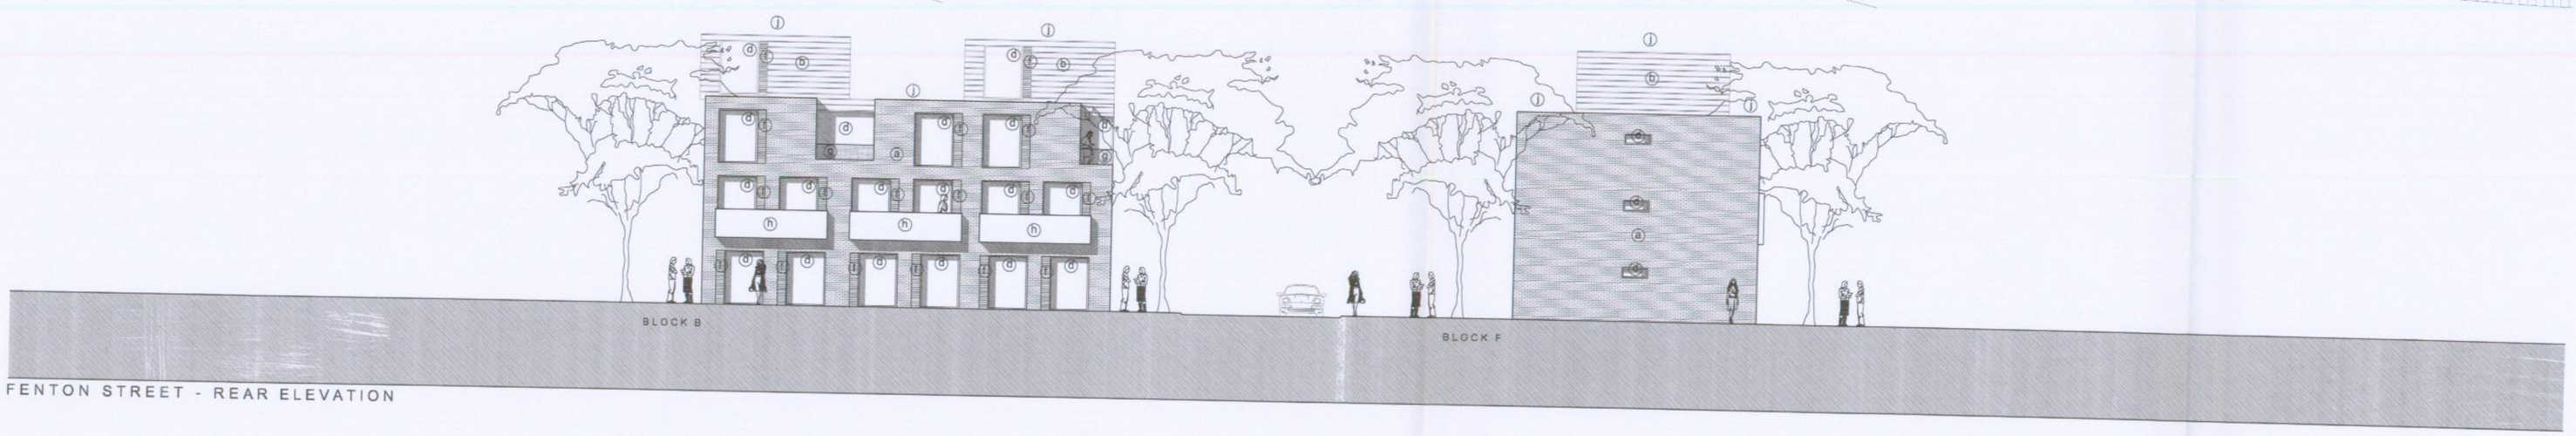

FENTON STREET - REAR ELEVATION

strip elevation 4

Material Schedule

- (a) Brickwork - Buff Brick - Manchester Yellow Dapple Facings
- (b) Copper Cladding in Classic Colour Panels
- (c) Timber Cladding to Porches - Cedar - Treated to Architects Specification
- (d) Windows and Doors - Double Glazed, Powder Coated Aluminium to sub timber frame
- (e) Natural Varnished Timber Panel Door
- (f) Timber Soffits - Cedar - Treated to Architects Specification
- (g) Balcony Infill - Galvanised Infill Mesh Balcony
- (h) Render Panel Balcony - White Render System
- (i) Carport Internal Finish - Blockwork
- (j) SureWeld Roofing system

The Copyright of this drawing belongs to A - Cube Architects Ltd. and shall not be used or reproduced in any form without its express permission. The Moral right of the author is hereby asserted. Copyright © 2005.

Do not scale from this drawing - Work to figured dimensions only. All dimensions to be checked on site prior to the execution of any work.

For the avoidance of doubt all dimensions are measured to wall structure and not the finishes unless otherwise stated.

Where any discrepancy is found to exist within or between drawings and/or documents it should be reported to the architect immediately.

A - Cube Architects Ltd. shall not be liable for any use of drawings and documents for any purpose other than for which the same were prepared by or on behalf of A - Cube Architects Ltd.

planning

Rev	Date	Revision Note	By	Check
A		Issued for planning		

a-cube architects ltd
18 sparkle street
manchester. m1 2na

tel: +44(0)161 272 7117
fax: +44(0)161 273 7337
email: mailbox@a-cube.biz

Copyright all rights reserved
This drawing must not be reproduced without permission from A-Cube Architects
This drawing must not be scaled. All dimensions in millimetres unless specified

Status: PLANNING	File Name: 2 (1):24		X Ref Files: X-3003(1)
Drawn by: LS	Date: JULY 07	Checked by:	Date:
Scale @ A1: NTS	Scale @ A3:	Sheet no A3: /	

Job No: HYDE ROAD

Drawing Title: PROPOSED STRIP ELE4

Job No	Sub Job	Dwg No	Revision
3013	(2-)	(2-)22	A