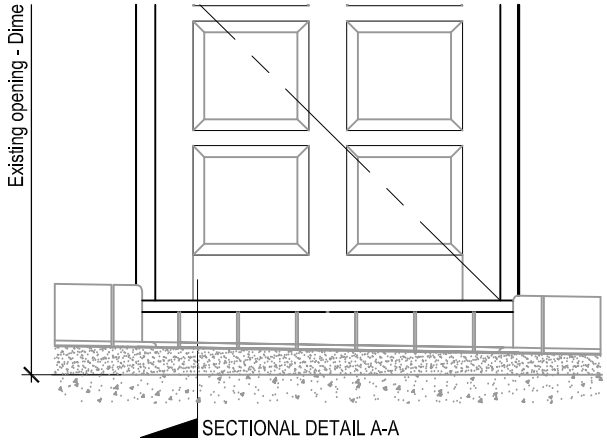

Proposed New External Door

1no. required.

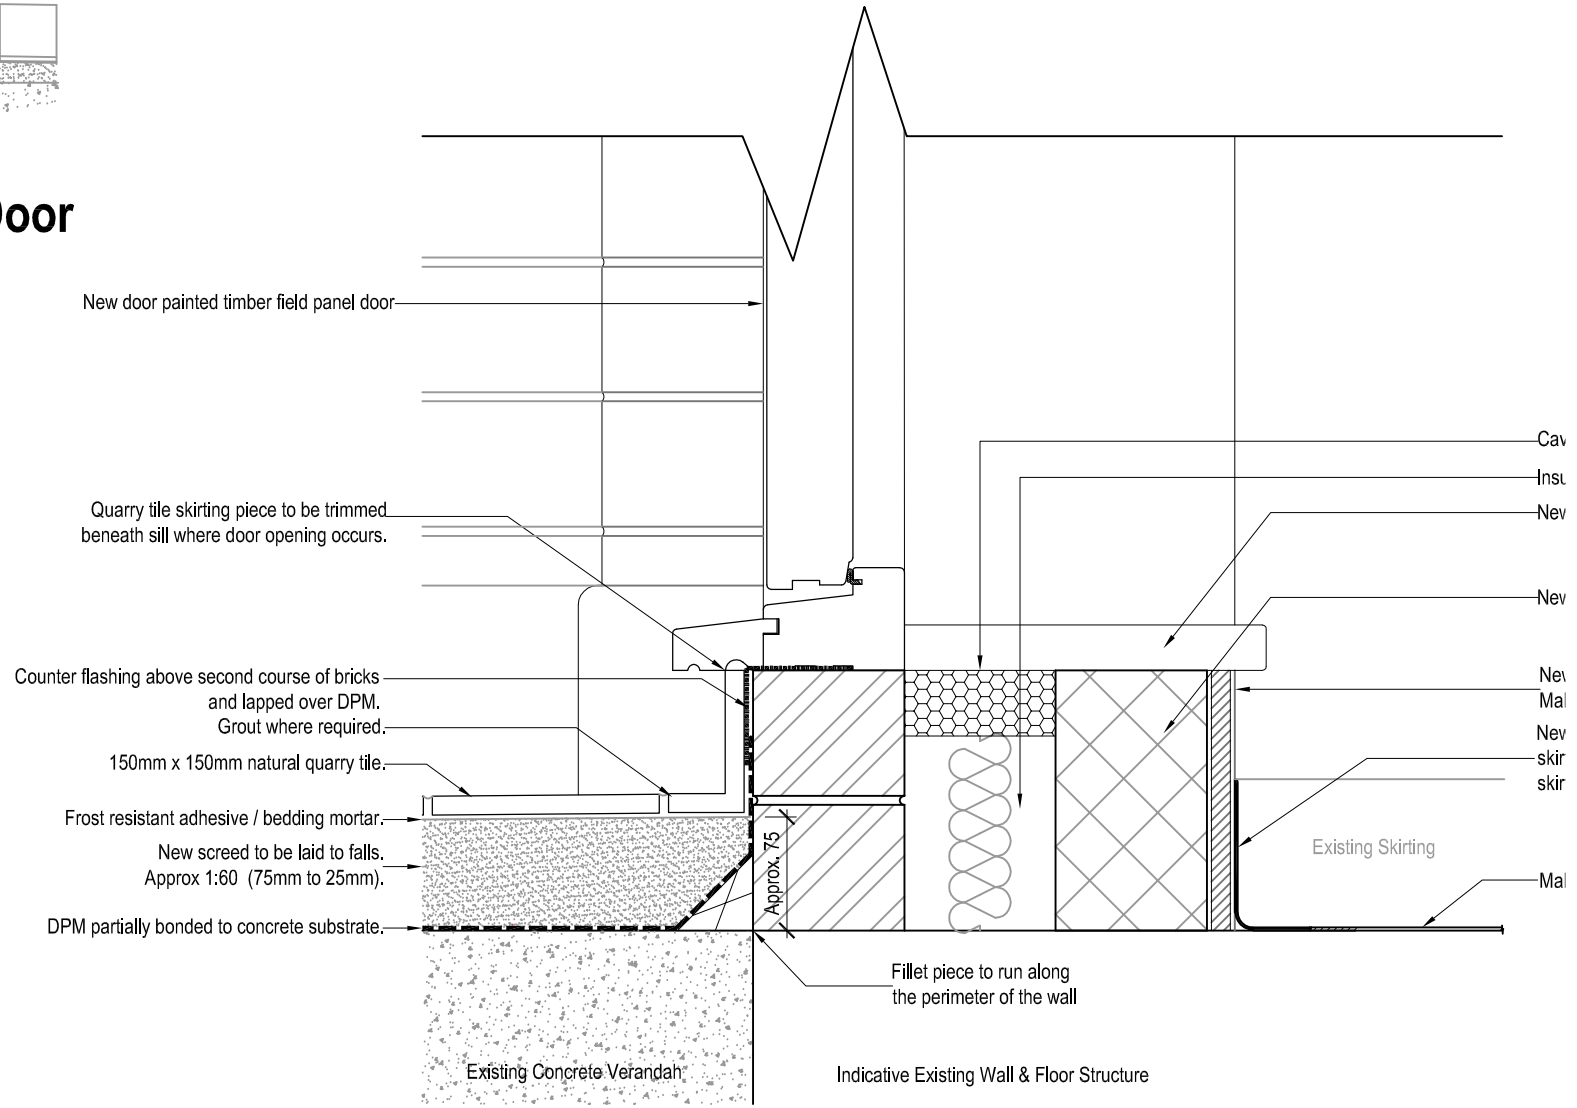

Section A - A