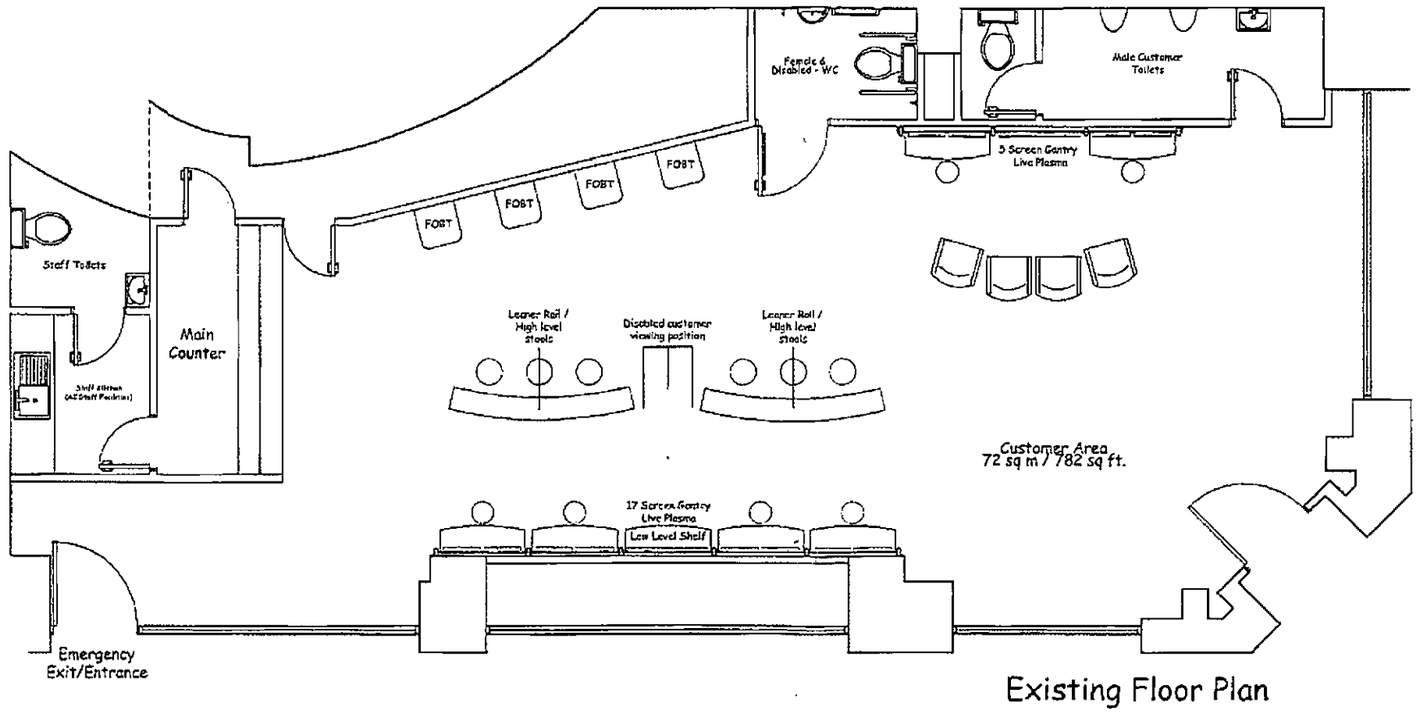

Existing Floor Plan

Rev N°	Description	Drawn by	Date

Notes

This drawing represents a performance guide upon which the contractor/subcontractor must base his/her working drawings & details. Include all necessary tolerances prior to manufacture and installation

Contractor to must undertake a full survey of the area to establish all dimensions & ensure accurate setting out.

Advise on suitability of all details shown to ensure structural stability, ease and economy of construction

Refer to digital master artwork in regard to all graphic work shown

PLANNING AND BUILDING CONTROL
28 FEB 2013

bedrock
Bedrock Design Consultants Ltd
2nd Floor, 39 Gold Street, Northampton, NN1 1RA
T 01604 250002
F 01604 250003
info@bedrockdesign.co.uk

Client: Caffe Nero

Project: 56 Peter St, Manchester

Description: Existing Ga

Scale	Drawn by	Date
1:75@A3	JS	12/04/12

Drawing N° CNSK-EX00 Revision

This drawing is the copyright of Bedrock Design Consultants Ltd. This drawing cannot be copied, reproduced, retained or disclosed to any unauthorised person without prior permission in writing from the designer.

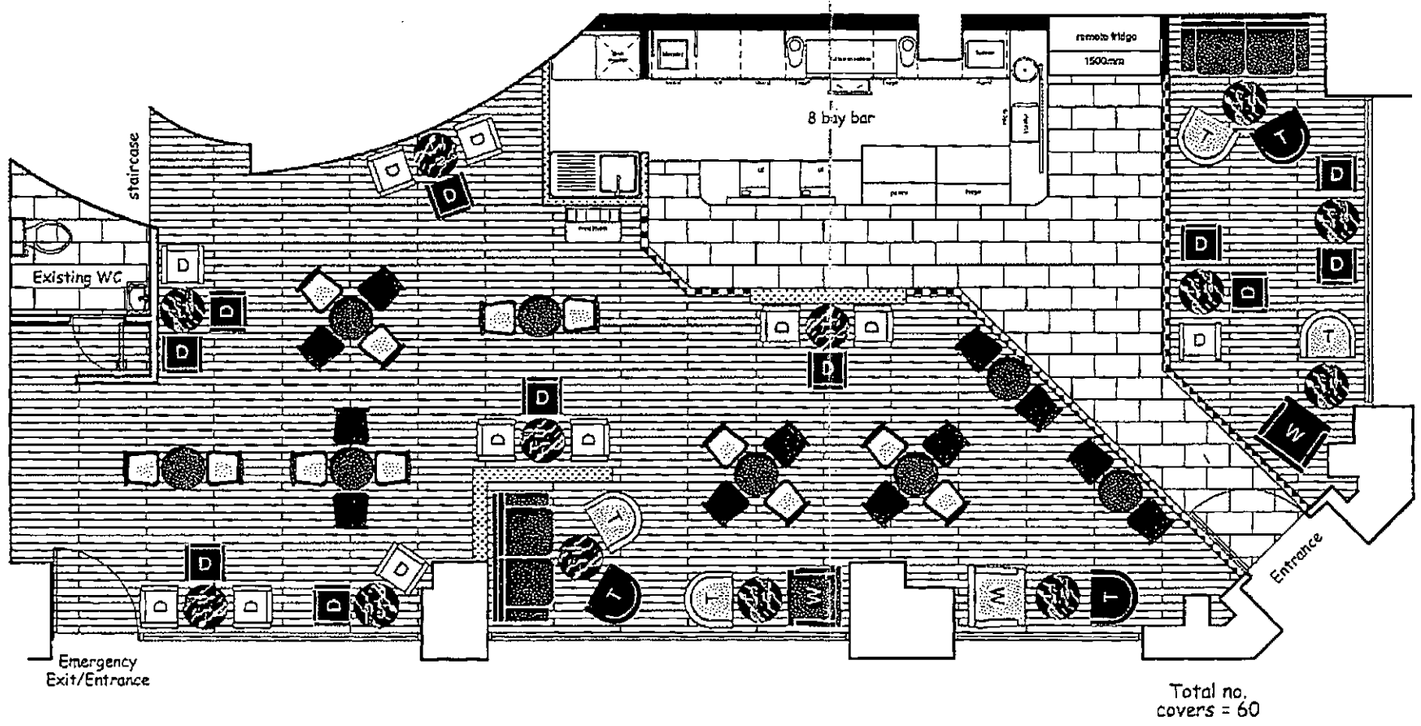

Rev N°	Description	Drawn by	Date

Notes

This drawing represents a performance guide upon which the contractor/subcontractor must base his/her working drawings & details. Include all necessary tolerances prior to manufacture and installation

Contractor to must undertake a full survey of the area to establish all dimensions & ensure accurate setting out.

Advise on suitability of all details shown to ensure structural stability, ease and economy of construction

Refer to digital master artwork in regard to all graphic work shown

PLANNING AND BUILDING CONTROL
28 FEB 2013

bedrock
Bedrock Design Consultants Ltd
2nd Floor, 39 Gold Street, Northampton, NN1 1RA
T 01604 250002
F 01604 250003
info@bedrockdesign.co.uk

Client
Caffe Nero

Project
56 Peter St, Manchester

Description
Merchandise Ga

Scale	Drawn by	Date
1:75@A3	JS	12/04/12

Drawing n° CNSK-100 Revision

This drawing is the copyright of Bedrock Design Consultants Ltd. This drawing cannot be copied, reproduced, retained or disclosed to any unauthorised person without prior permission in writing from the designer.