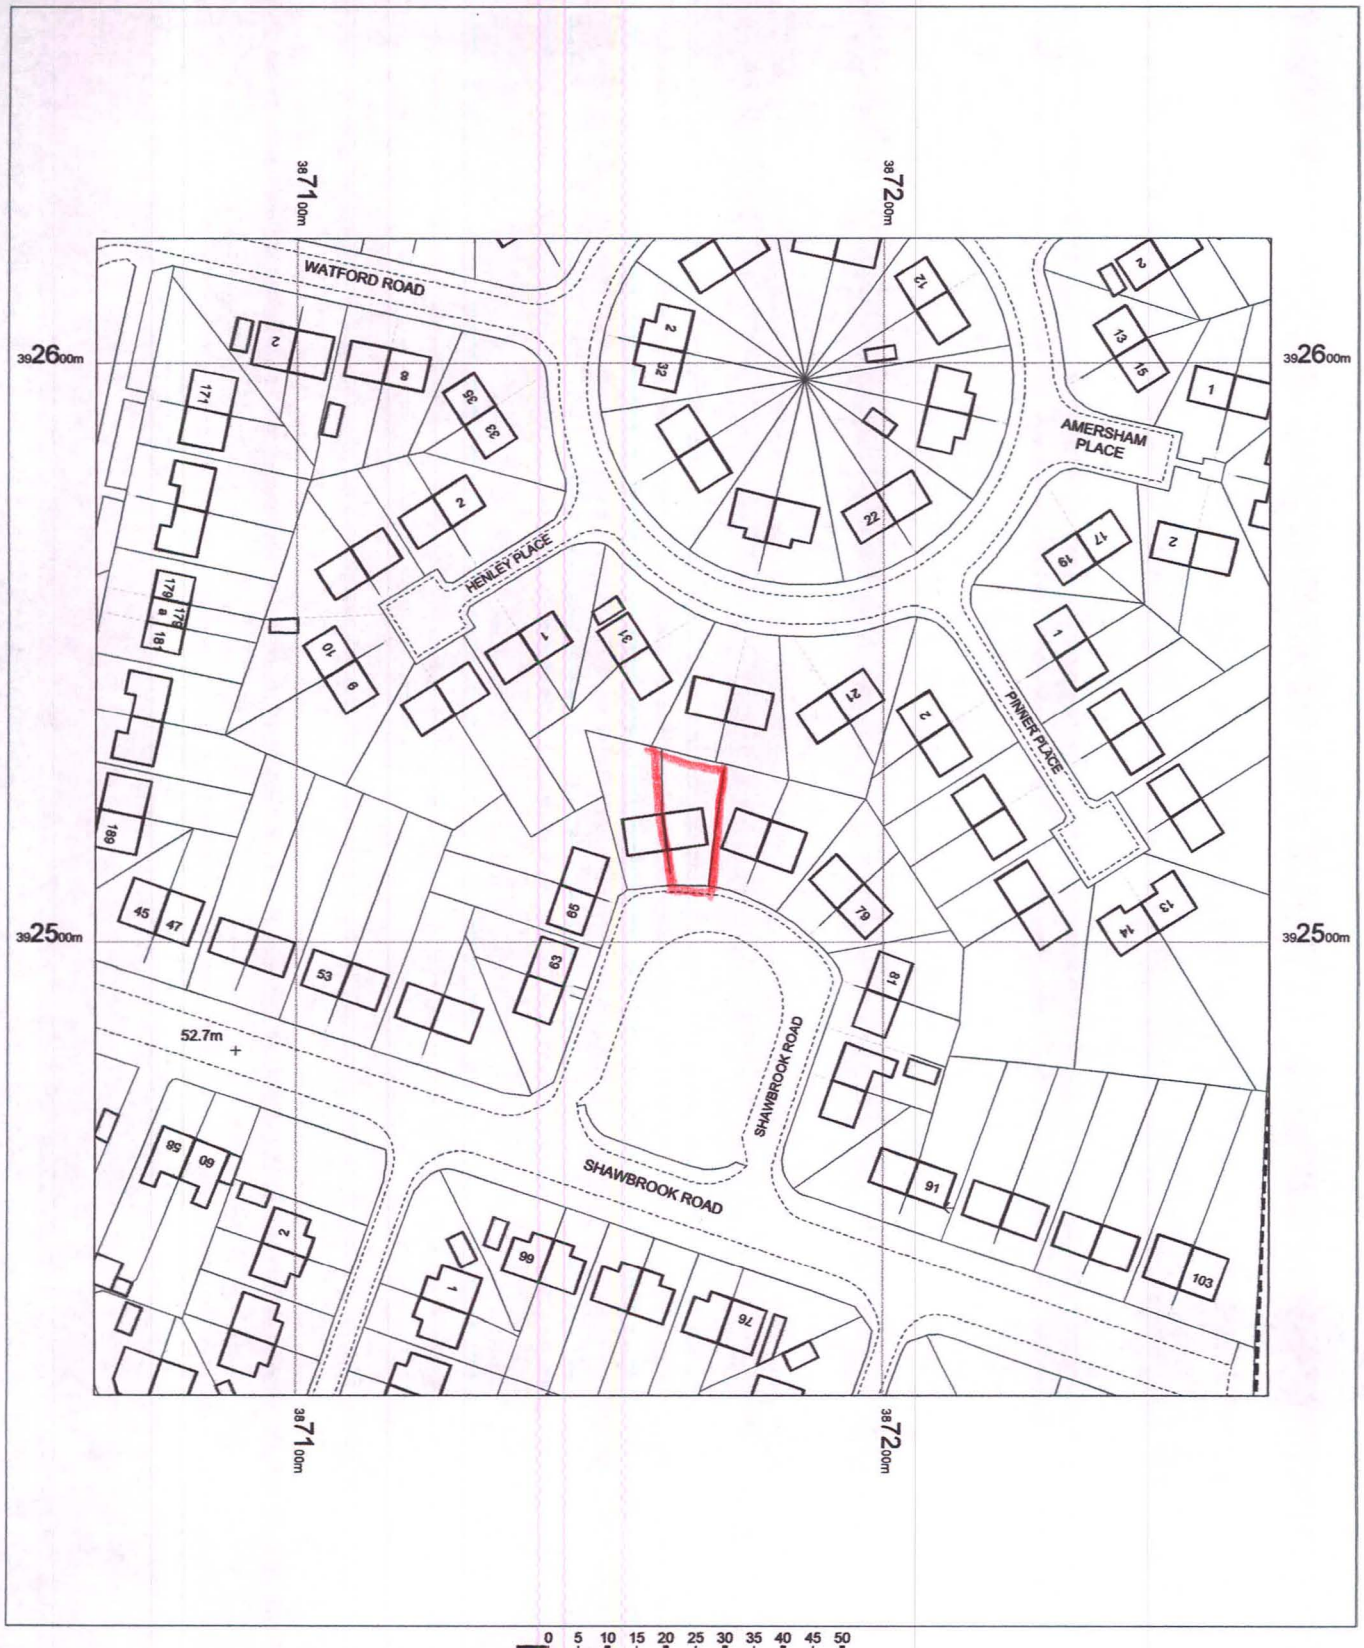

71 SHAWBROOK ROAD
MANCHESTER
M19 1JF

OS Mastermap
28 February 2012, ID: BW1-00131638
maps.blackwell.co.uk

1:1250 scale print at A4, Centre: 387166 E, 392522 N

©Crown Copyright. Licence no. 100041040

N

Mapping sourced from Ordnance Survey

BLACKWELL'S
www.blackwellmapping.co.uk
TEL: 0113 245 2623
comments@maps.blackwell.co.uk