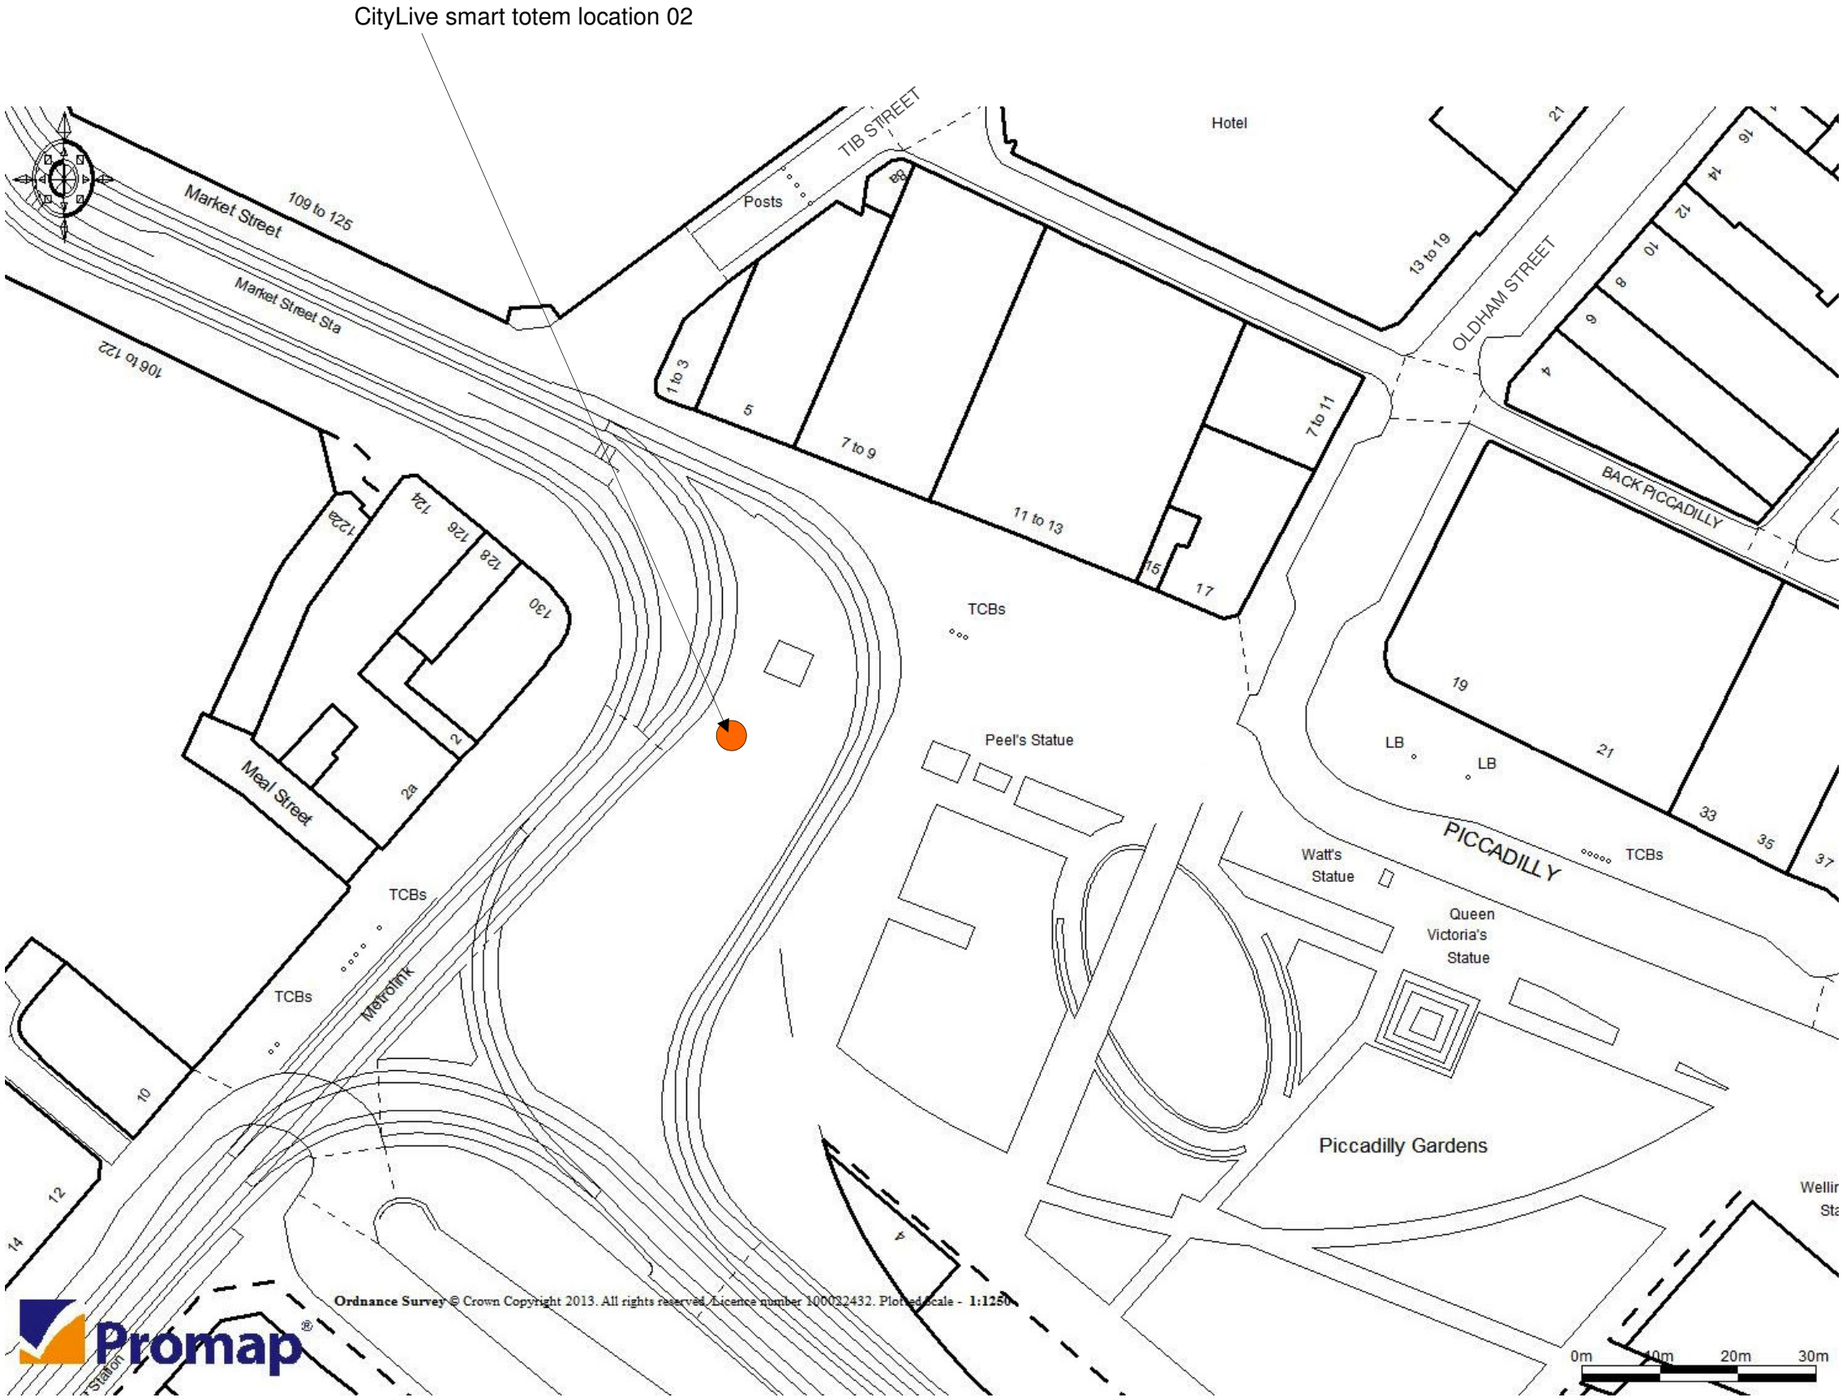

© Crown Copyright 2013. All Rights reserved. Licence number 100040896.

NOTES

Easting 384358
Northing 398326

REVISIONS

MEDIACO OUTDOOR LTD

JOB	**CityLive 02** Piccadilly Gardens (NW Crn) MANCHESTER M1 1LS
TITLE	Location
SCALE	1:1250 @ A.4
DATE	JULY 2013 — DRN. By RH

DRW. No. MCL/013/MCC.CL002/01

RMW

©