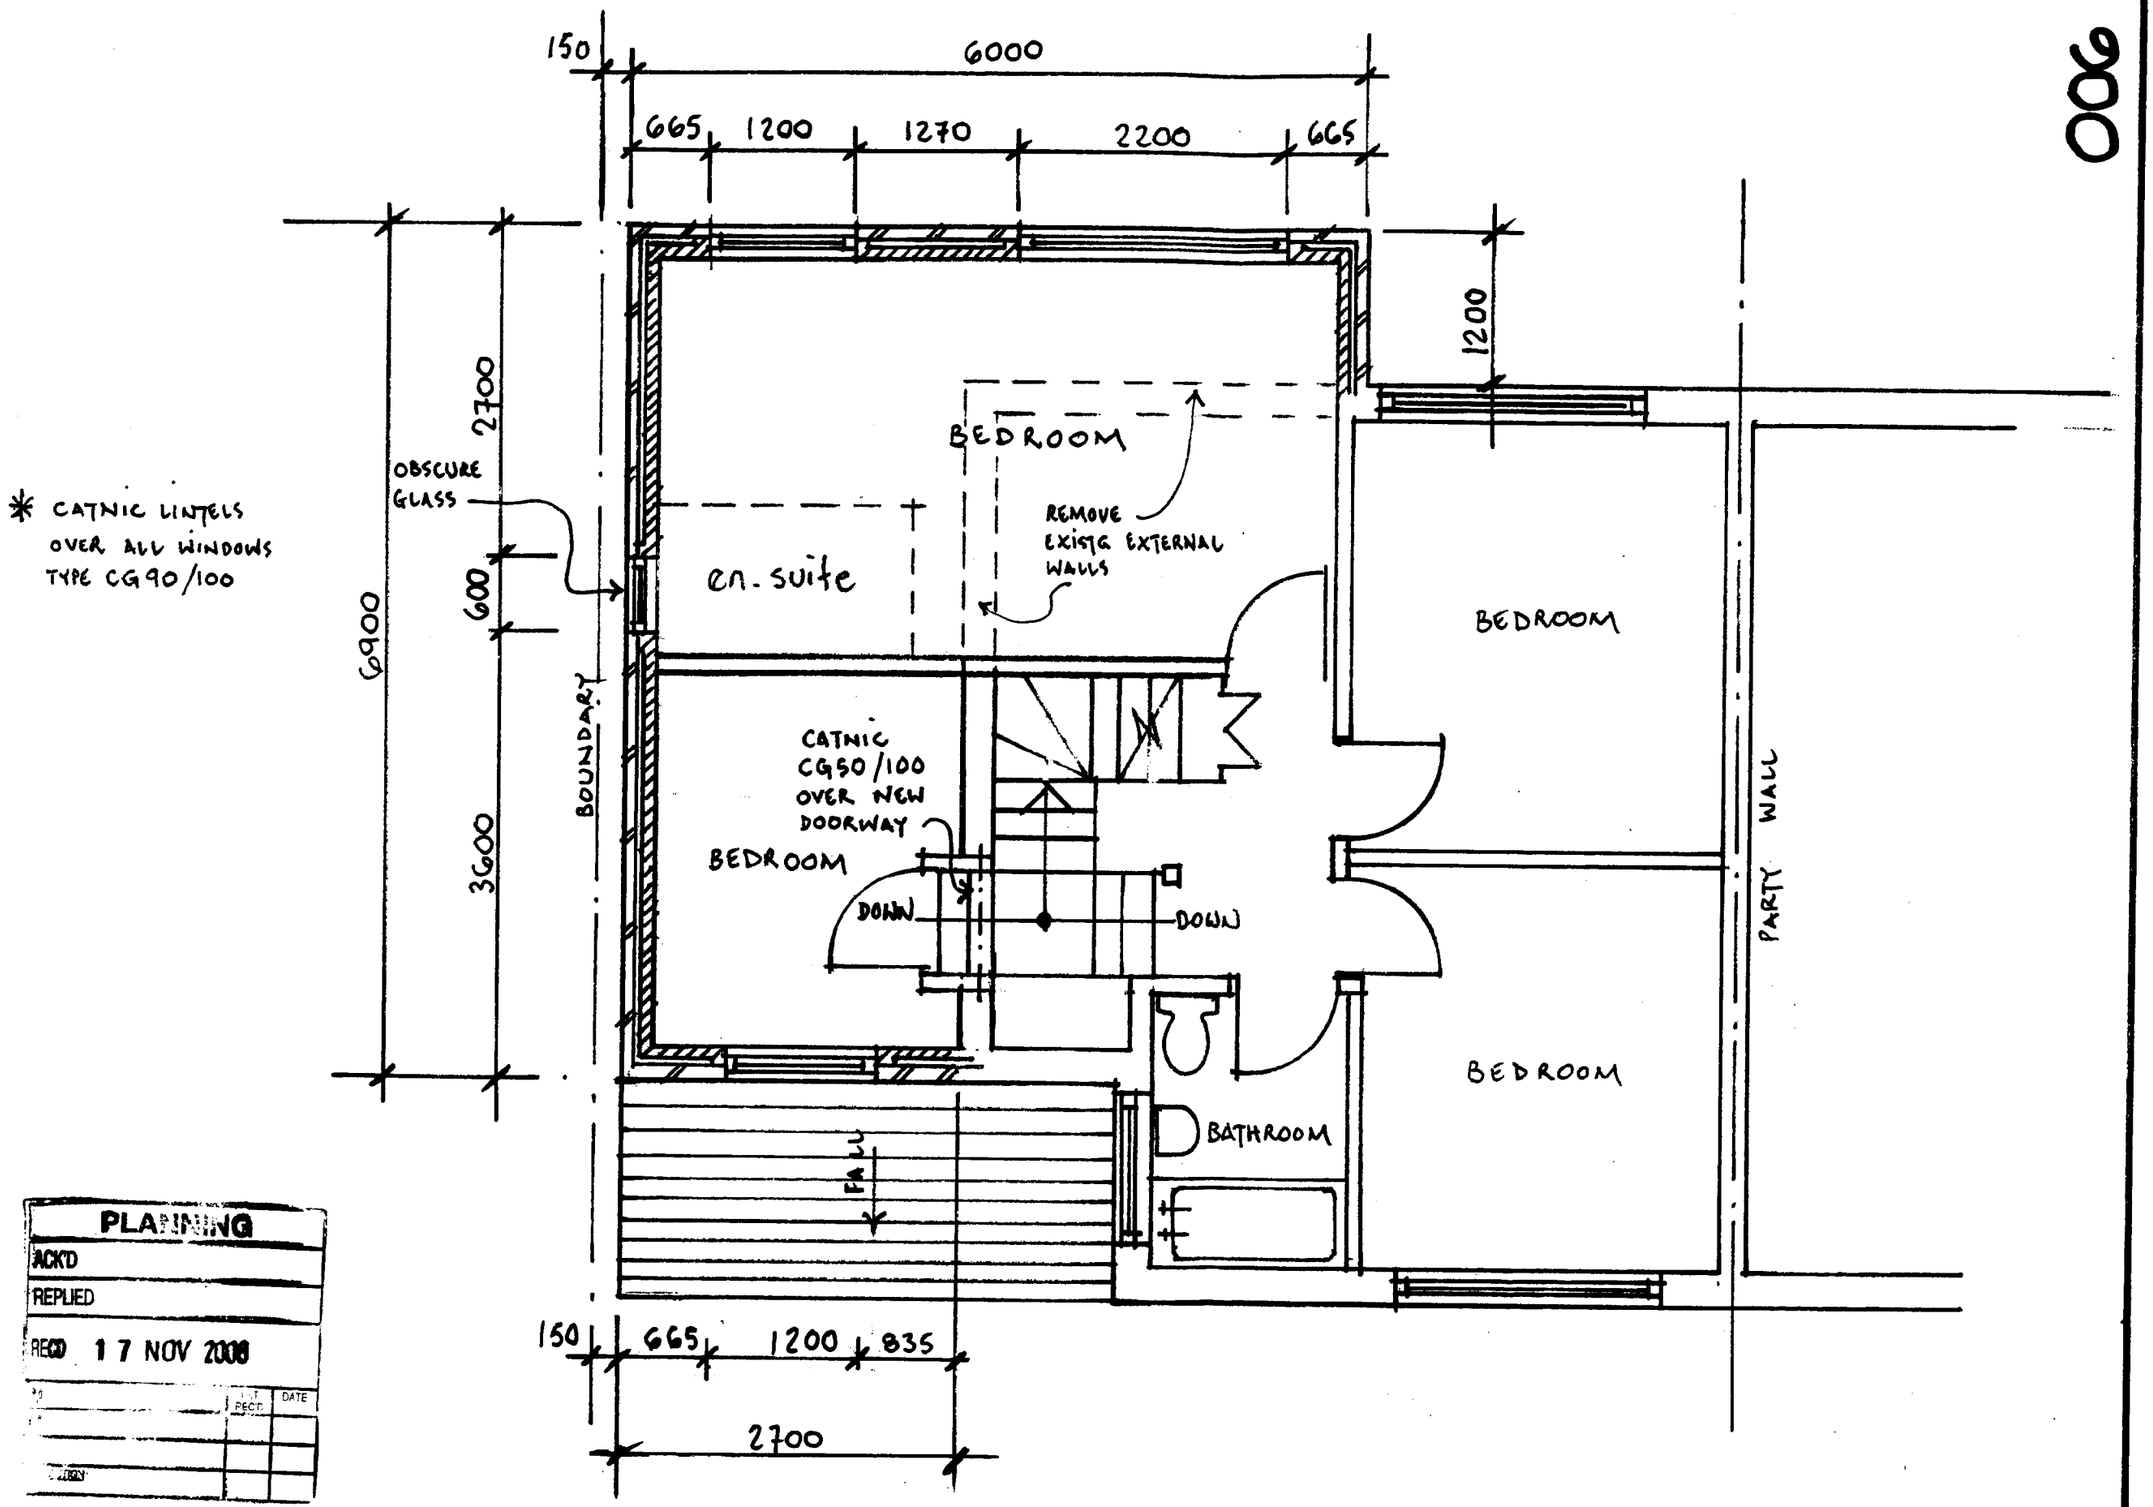

PLANNING
ACK'D
REPLIED
REC'D 17 NOV 2008

006

First floor plan as proposed

drg no. AH /TR /006
scale 1 : 50 @ A3
date Nov 2008

Proposed Extensions
26 Penarth Road
Northenden
M22 4AR