REFER TO JOHN ANTHONY SIGNS DRAWINGS A3/125850 REV 5 & 8 FOR PHOTO MONTAGE AND FULL DETAILS OF PROPOSED SIGNAGE AND FIXING.

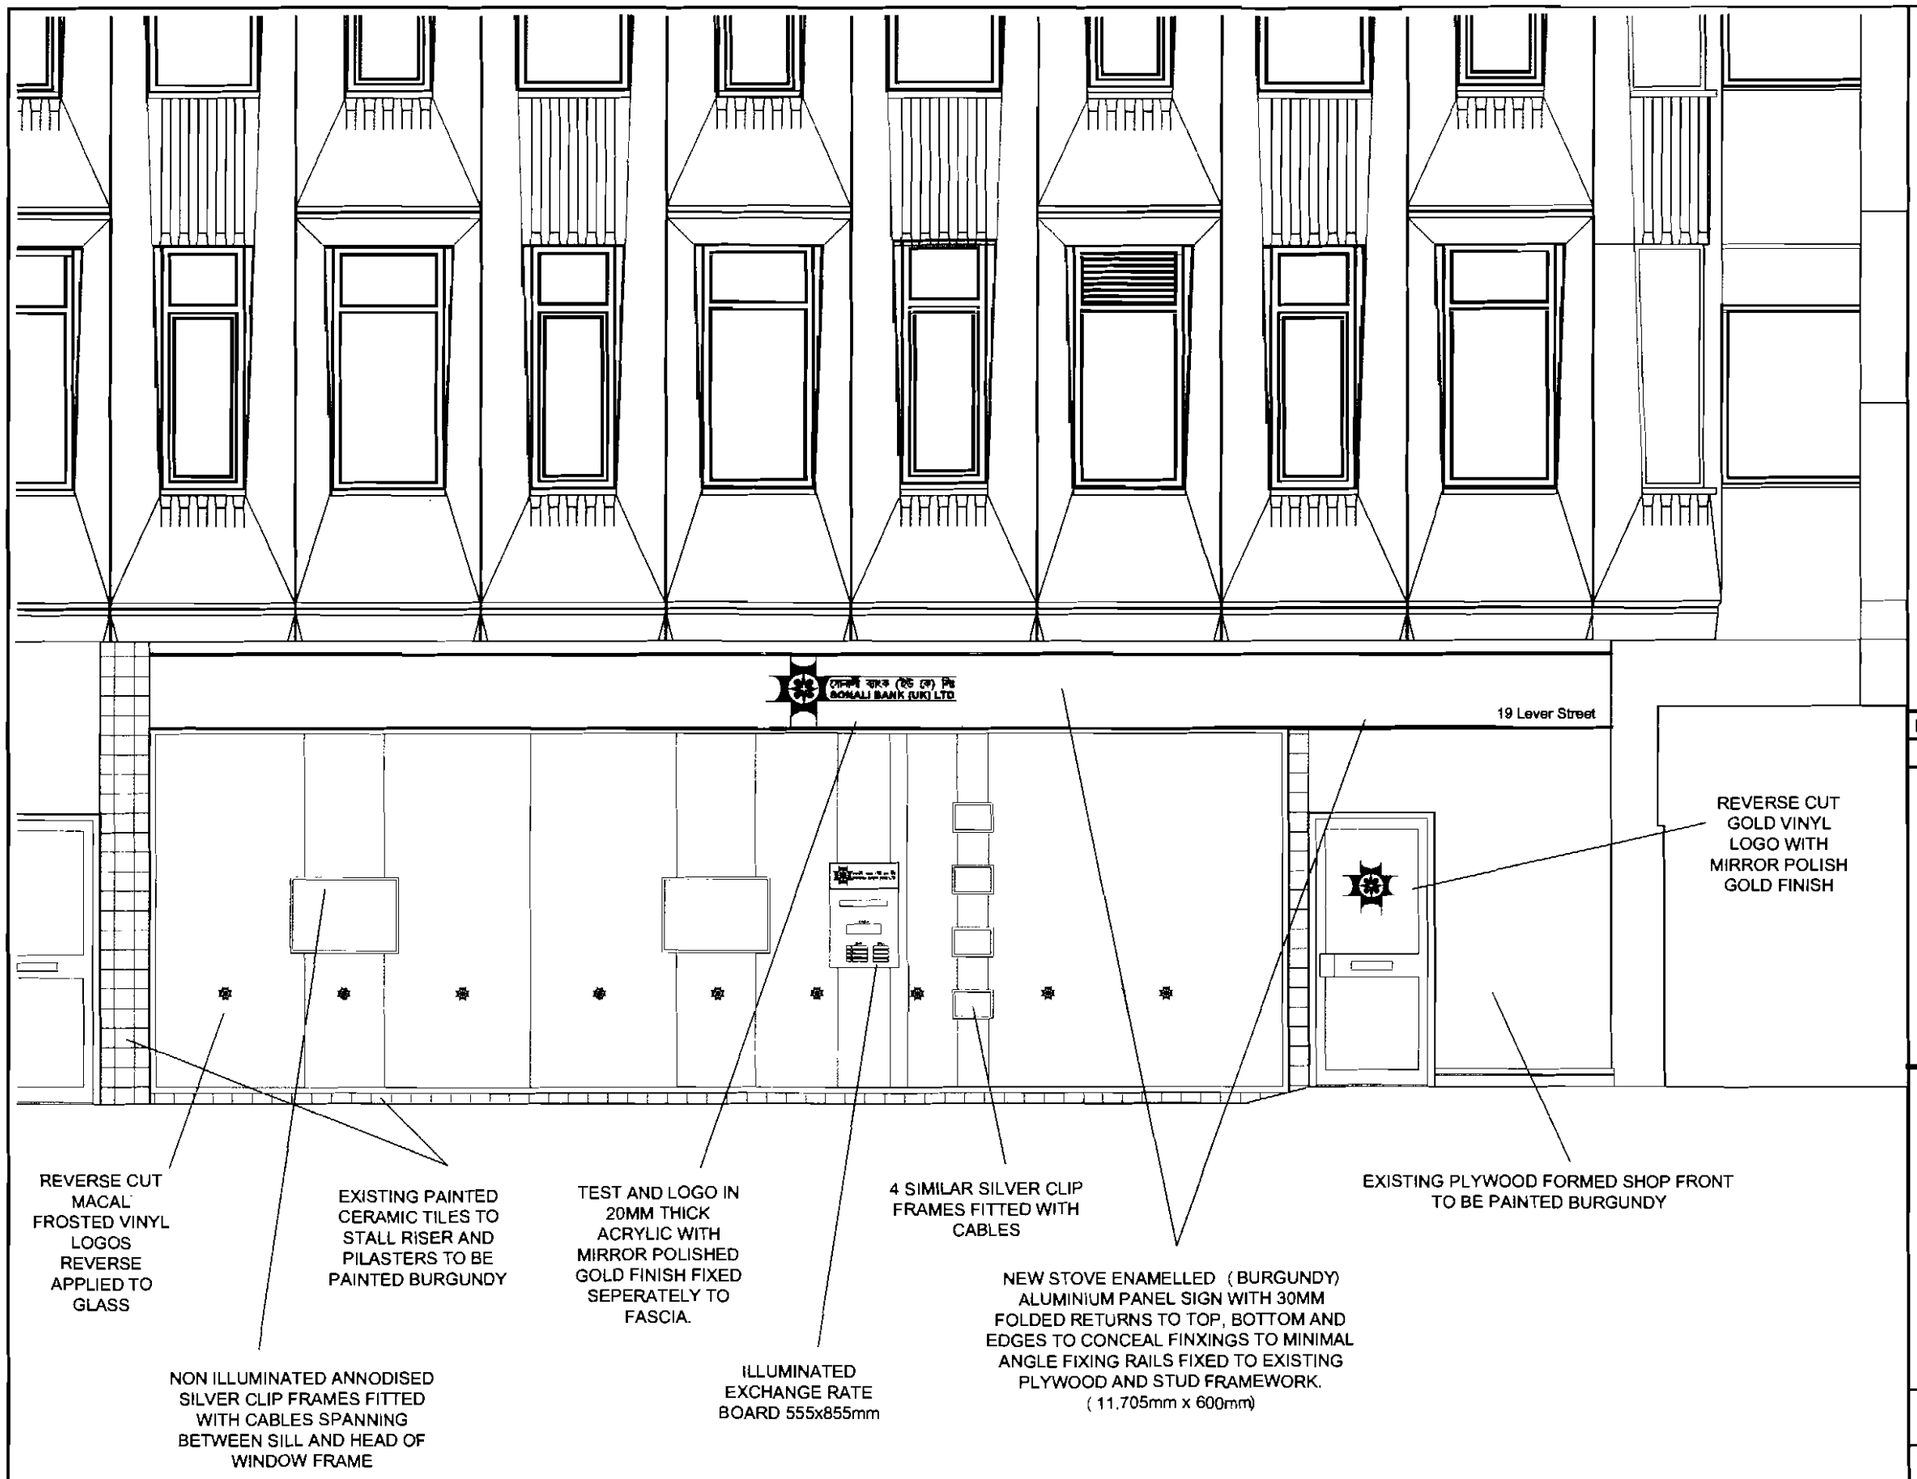

PROPOSED FRONT ELEVATION

PLANNING
CK'D
FILED
RECD 15 AUG 2008
M
M
M
FOIL ACTION

Rev:	Date:	Description

Sanderson Weatherall
BROOK HOUSE 64/72 SPRING GARDENS MANCHESTER M2 2BQ
0161 615 7000
Building Consultancy

Drawing Title:

19 LEVER STREET
MANCHESTER

PROPOSED FRONT ELEVATION

Client:

SONALI BANK

Dwg. No: MAF/085085/06	Rev:
Scale: 1/50 (A3)	
Date: AUG 2008	Checked: MAF

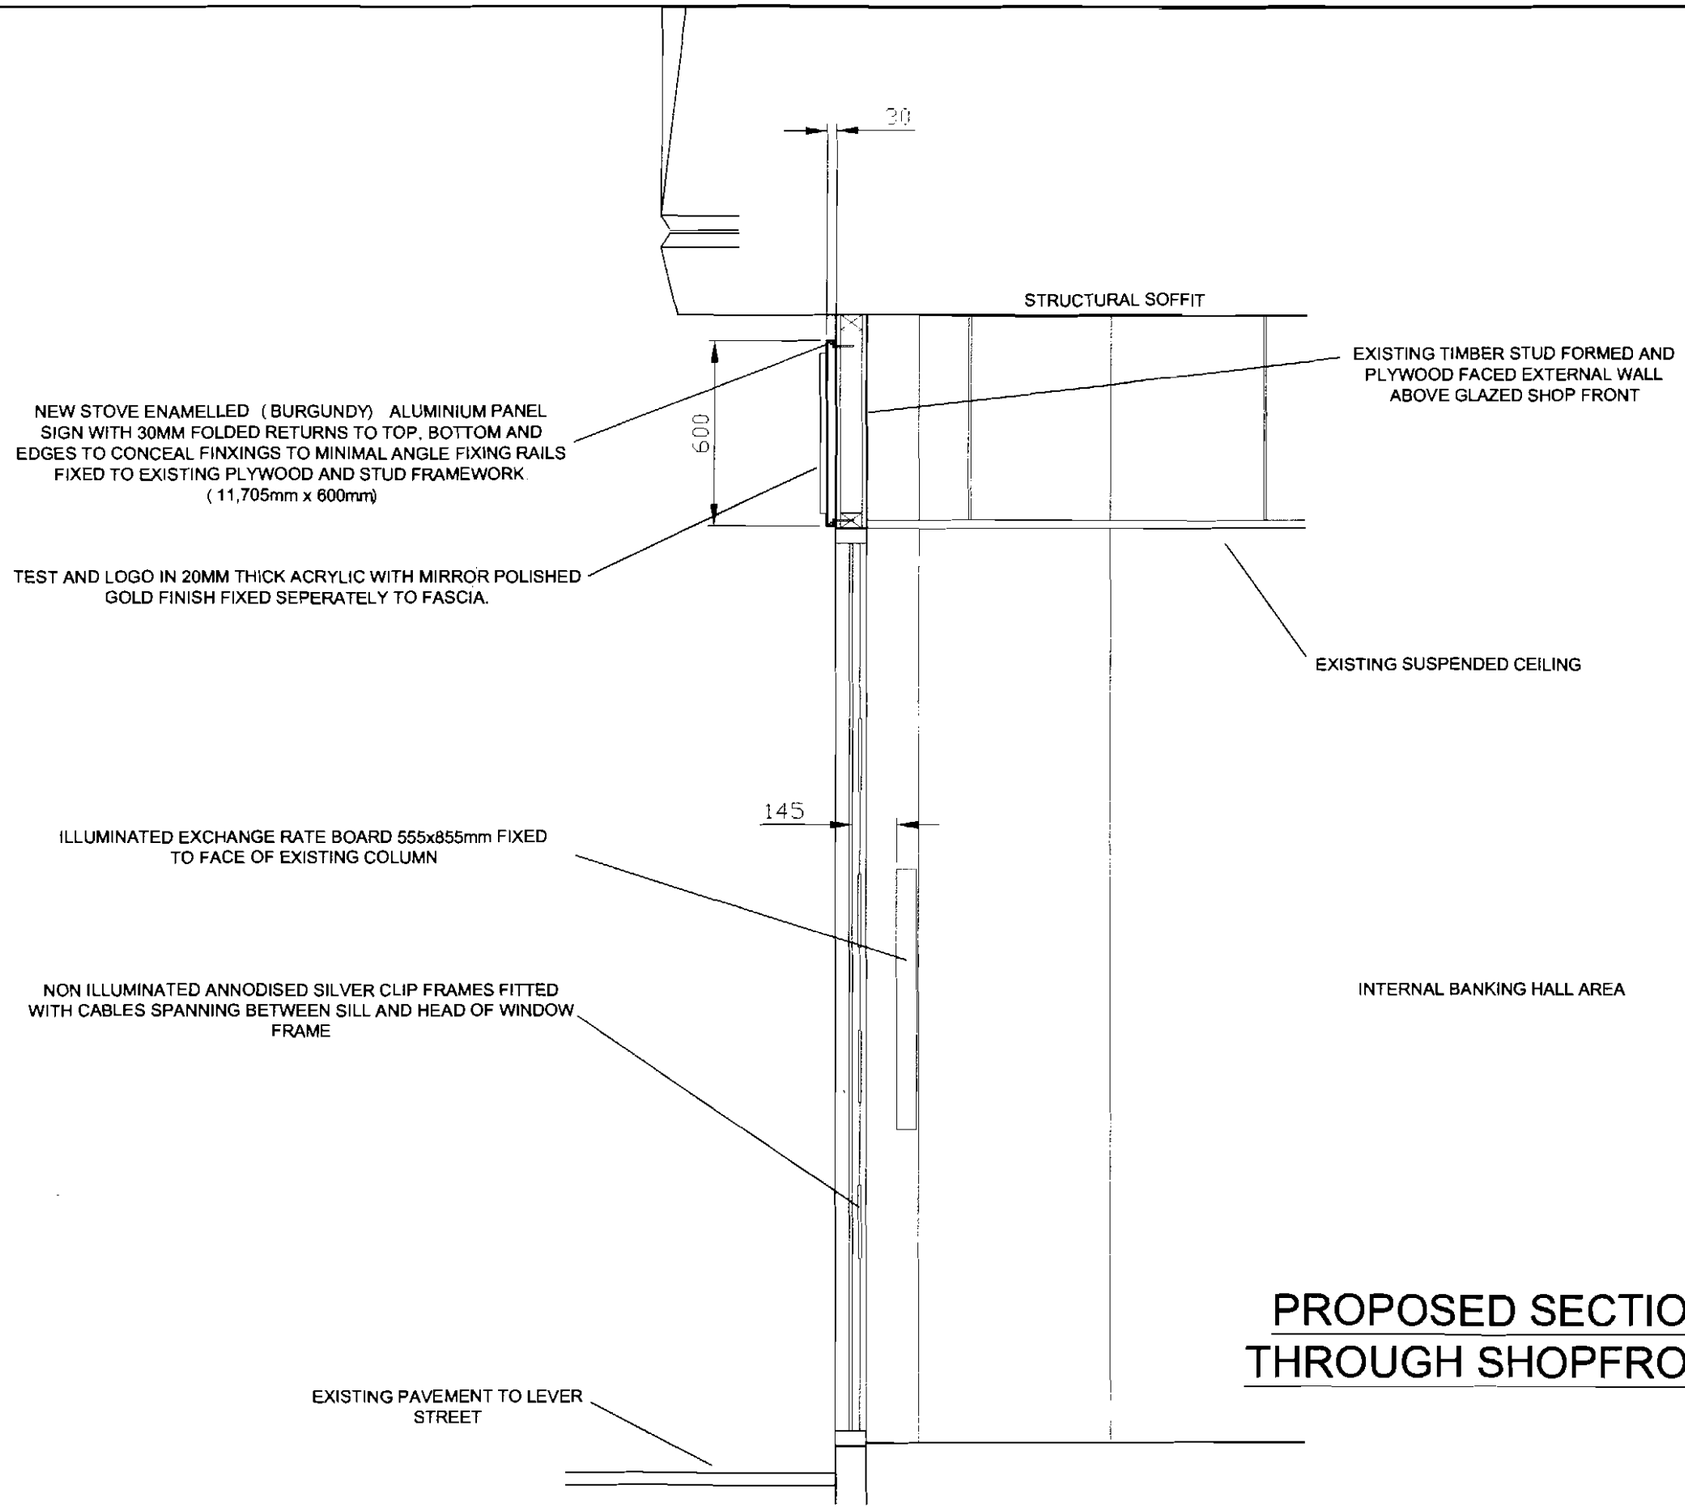

PROPOSED SECTION THROUGH SHOPFRONT

REFER TO JOHN ANTHONY SIGNS DRAWINGS A3/125850 REV 5 & 8 FOR PHOTO MONTAGE AND FULL DETAILS OF PROPOSED SIGNAGE AND FIXING.

PLANNING
CKD
SUED
ED 15 AUG 2008

Rev:	Date:	Description

Sanderson Weatherall
BROOK HOUSE 64/72 SPRING GARDENS MANCHESTER M2 2BQ
0161 615 7000
Building Consultancy

Drawing Title:

19 LEVER STREET
MANCHESTER

PROPOSED SECTION THROUGH SHOP FRONT

Client:

SONALI BANK

Dwg. No: MAF/085085/08	Rev:
Scale: 1/20 (A3)	
Date: AUG 2008	Checked: MAF