1 Skylight over stair serving 7th floor

2 Skylight over stair serving 6th floor - void at 7th floor level.

3 Felt flat roof

4 Outline of upstand kerb to former rooflight (previously removed)

5 Galvanised steel tubular baulustrade

6 7th floor office accommodation.

7 Duct

8 Access steps between roof levels

9 New condensing units on roof concealed behind vertical louvred screen .
Condenser units from the Mitsubishi City Multi range:
Type **1**: PURY-P500YSHM-A (920+920mm width x 760mm depth).
Type **2**: PURY-P700YSHM-A (1220+920mm width x 760mm depth).
Type **3**: PURY-P800YSHM-A (1220+1220mm width x 760mm depth).

10 Enclosure to plant room with vertical louvred screen.

11 Concealed double doors within louvred screen.

12 External escape stairs modified between 5th floor and roof level.


13 Galvanised steel tubular balustrade modified to incorporate new access position.

14 Flat roof to proposed new light well extensions.

1 2 3 4 5 6 7m

DO NOT SCALE - USE FIGURED DIMENSIONS ONLY

OMBLER IWANOWSKI ARCHITECTS
10 TARIFF STREET MANCHESTER M1 2FF
TEL 0161 236 6778 FAX 0161 236 7078
OMBLERIWANOWSKI@Oiarchitects.CO.UK

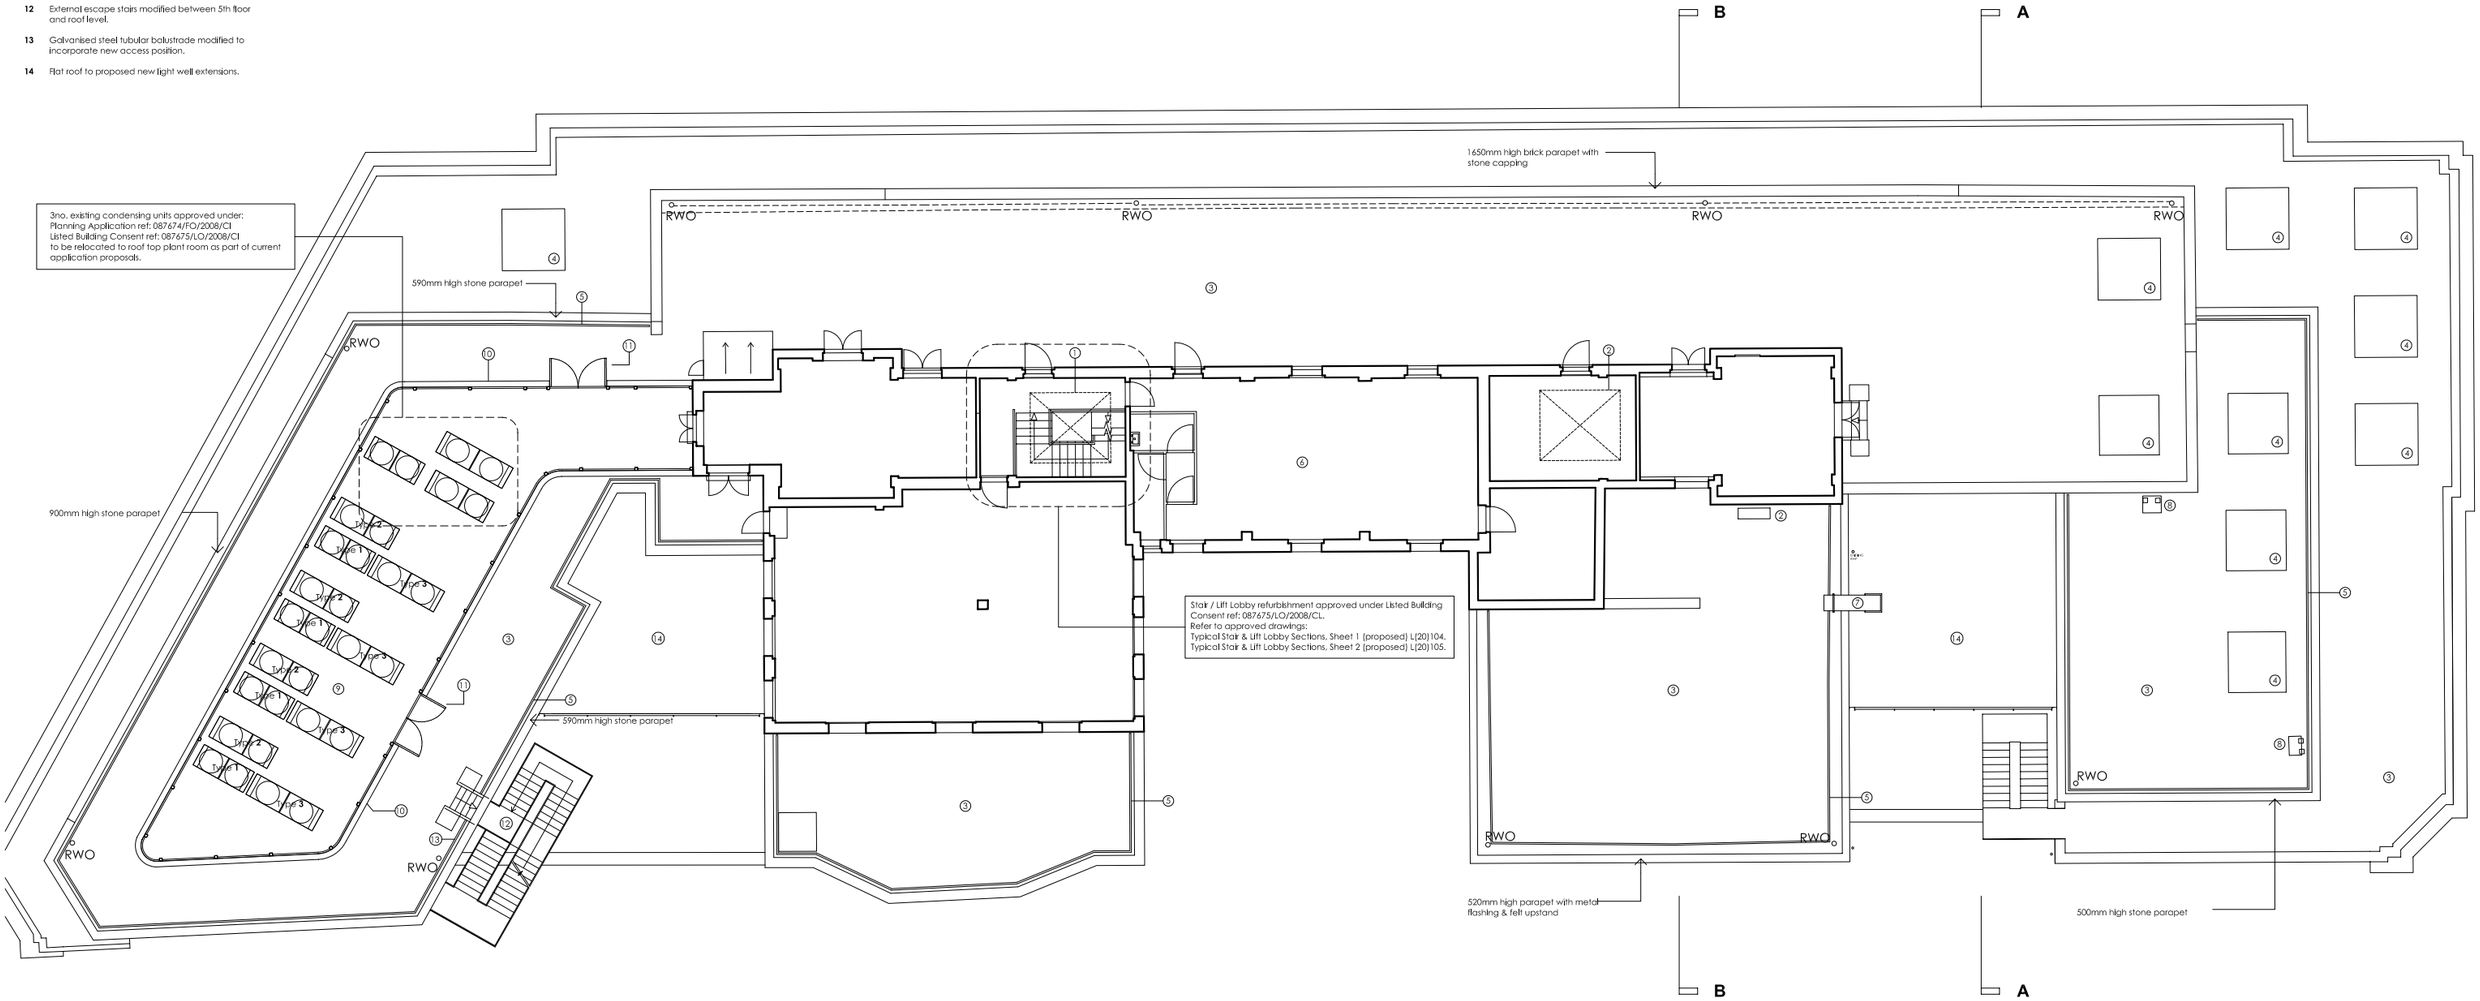

ARKWRIGHT HOUSE

2ND - 5TH FLOOR REFURBISHMENT

OI

ROOF PLAN
AS PROPOSED

OCT 09 SCALE 1:100 @ A1

P	L(20)001	/