

notes


1. DO NOT SCALE FROM THIS DRAWING – USE FIGURED DIMENSIONS ONLY
2. READ IN CONJUNCTION WITH ALL OTHER CONSULTANTS/SPECIALISTS DRAWINGS. REPORT ANY DISCREPANCIES BEFORE AFFECTED WORK COMMENCES
3. ALL SETTING OUT DIMENSIONS TO BE CHECKED ON SITE BY CONTRACTOR BEFORE WORK COMMENCES
4. THIS DRAWING REMAINS COPYRIGHT OF REID ARCHITECTS. COPY/DISTRIBUTE ONLY WITH CONSENT OF AUTHOR

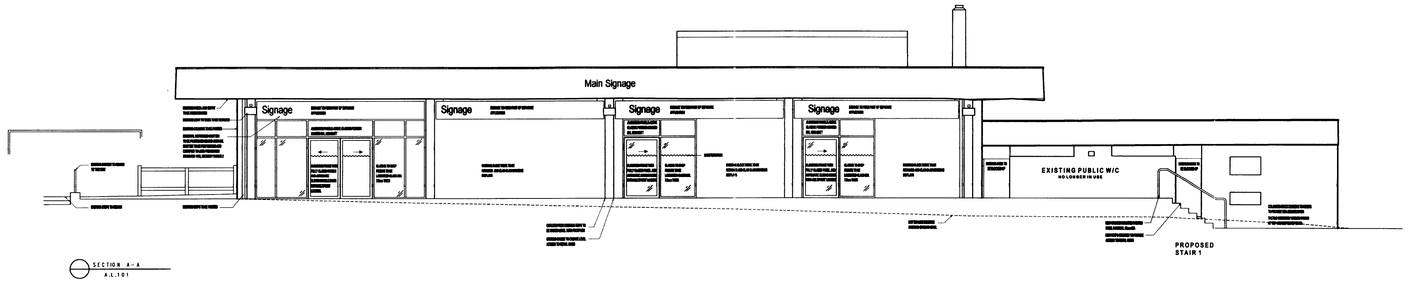

SECTION A–A
A.L.101

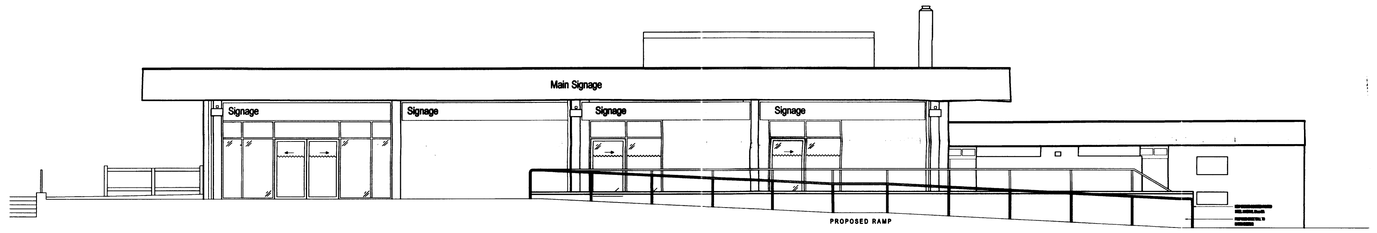

SECTION B–B
A.L.101

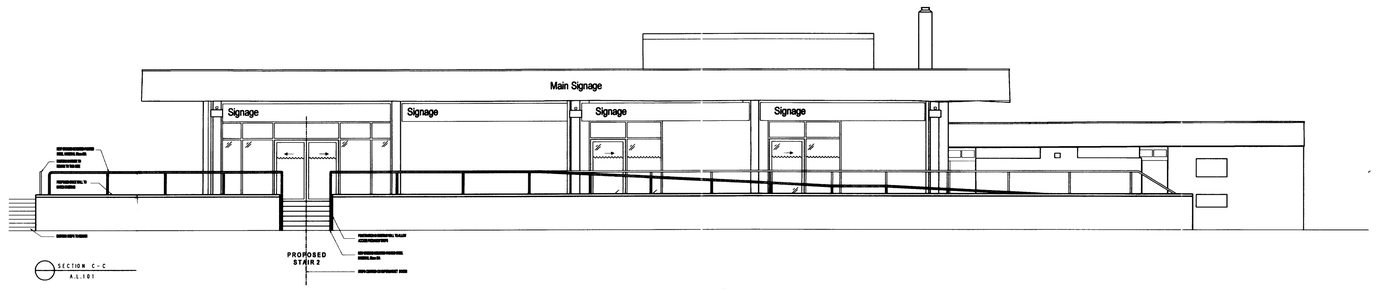

SECTION C–C
A.L.101

no.	description	
A	JULY 09	SHOP FRONTS UPDATED FOLLOWING FEEDBACK RECEIVED FROM PLANNING AUTHORITY

PLANNING
ACKD
REPLIED
RECD 3 – JUL 2009

client	NEW EAST MANCHESTER
project	BESWICK PRECINCT
drawing title	PROPOSED ELEVATION + SECTION THROUGH STEPS + RAMP
drawing number	0819 / A.L.102
revision	A
drawing status	PLANNING
scale	1:100 @ A1
date	MAY 2009
checked	

Reid
ARCHITECTS
DESIGNERS
PROJECT MANAGERS
Palatine 77 Barlow Moor Road
Manchester M21 7EY
T: 0161 224 6001
E: studio@reid-architects.com