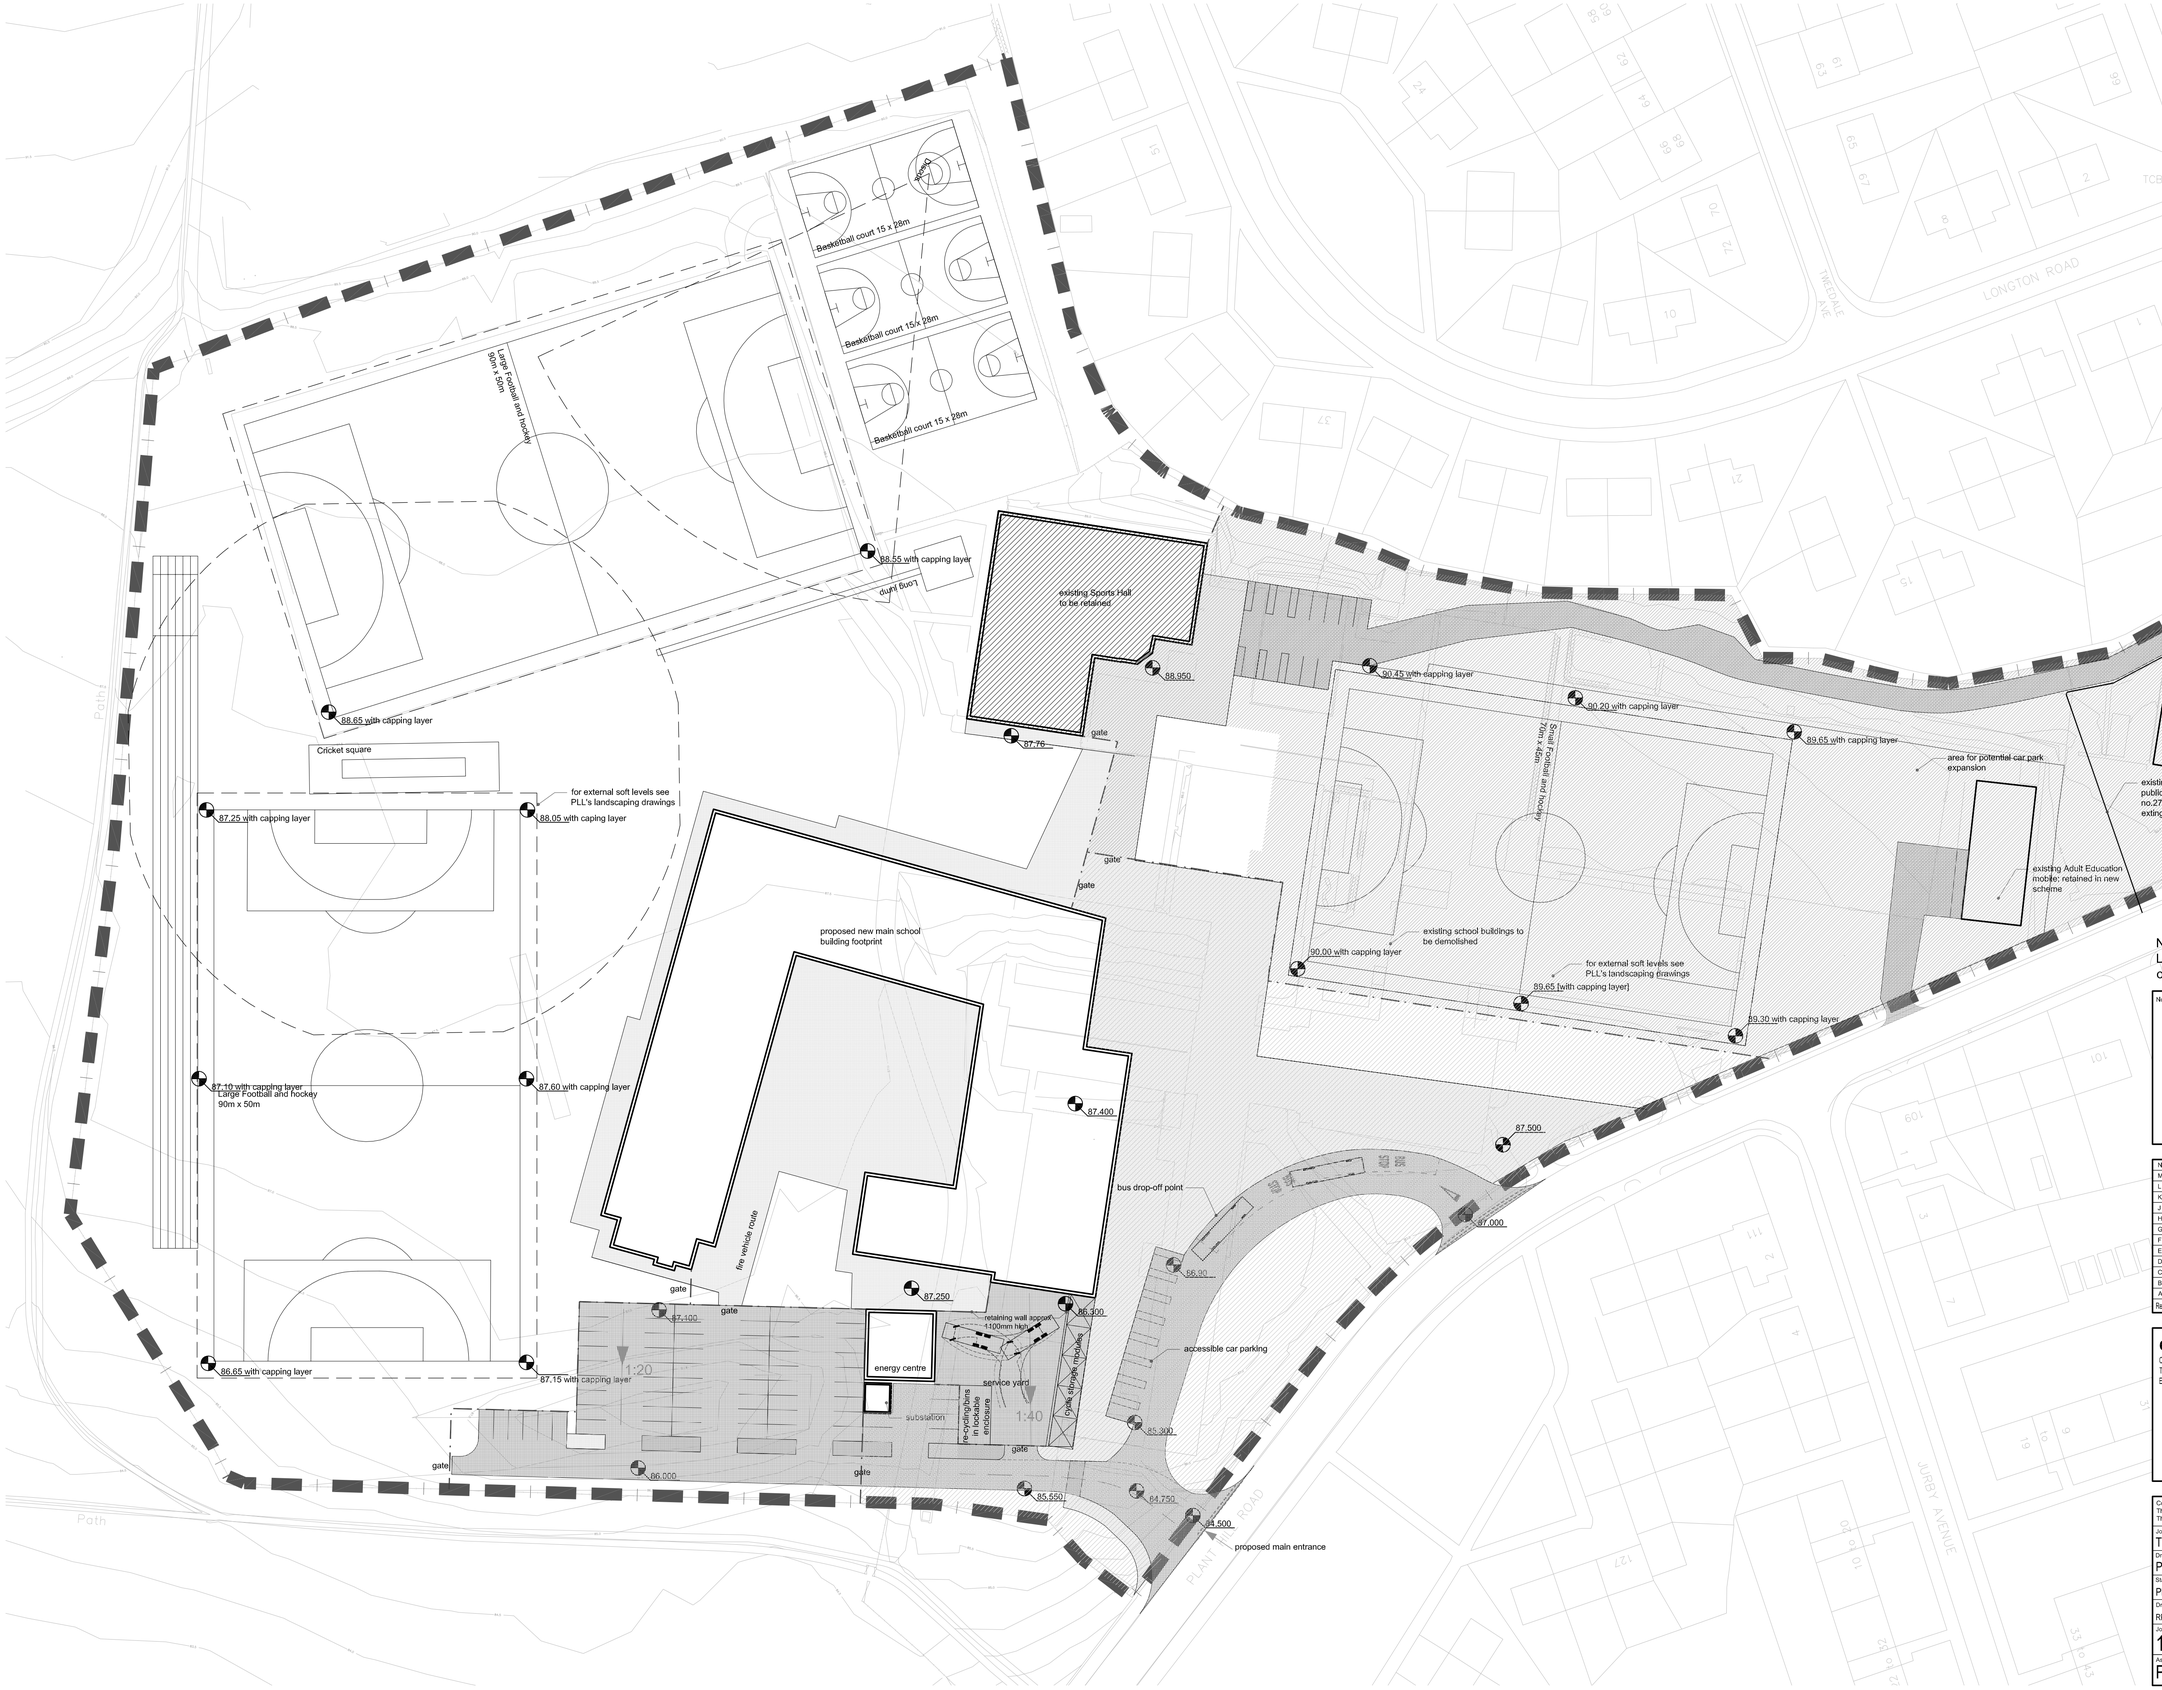

STAGE C SIGN OFF ISSUE

NB
Levels information under review subject to outcome of cut & fill exercise

North Point.

0 m 10 m 30 m

Rev.	Date	Revision Note	By	Check
N	-	-	-	-
M	-	-	-	-
L	-	-	-	-
K	-	-	-	-
J	-	-	-	-
H	-	-	-	-
G	-	-	-	-
F	-	-	-	-
E	-	-	-	-
D	23.07.08	Planning submission	AA	IJ
C	24.06.08	STAGE C SIGN-OFF ISSUE	RP	-
B	17.06.08	cycle parking added, service yard & parking amended, pedestrian refuge and extra footway added	RP	-
A	19.05.08	road kerb lines and levels amended as SKM recent issue drawings, overflow parking added	RP	-

ellis williams architects
Chester Road Preston Brook Runcorn Cheshire WA7 3BA
Tel +44 (0)1928 752200 Fax +44 (0)1928 795953
E-mail mailbox@ewa.co.uk

Copyright: All rights reserved.
This drawing must not be reproduced without permission.
This drawing must not be scaled. Dimensions are in millimetres unless specified.

Job title
The Co-operative Academy of Manchester

Drawing title
Proposed Site Plan

Status	File Name	X-Ref File
PLANNING	-	-

Drawn by	date	checked by	date	Scale at A1	Scale at A3
RP	16.05.08			1:500	1:1000

Job No.	CPI cat.	Dwg No.	Revision
1461	AS(09)	A02	D

Asite Document Ref.
PH_EW_DR_S_09_AZ_NS_0012