DO NOT SCALE - ALL CHANGES TO BE DONE ON CAD

REV	DATE	DESCRIPTION	APPROVED
A	15/09/2008	Lighting planning	JO

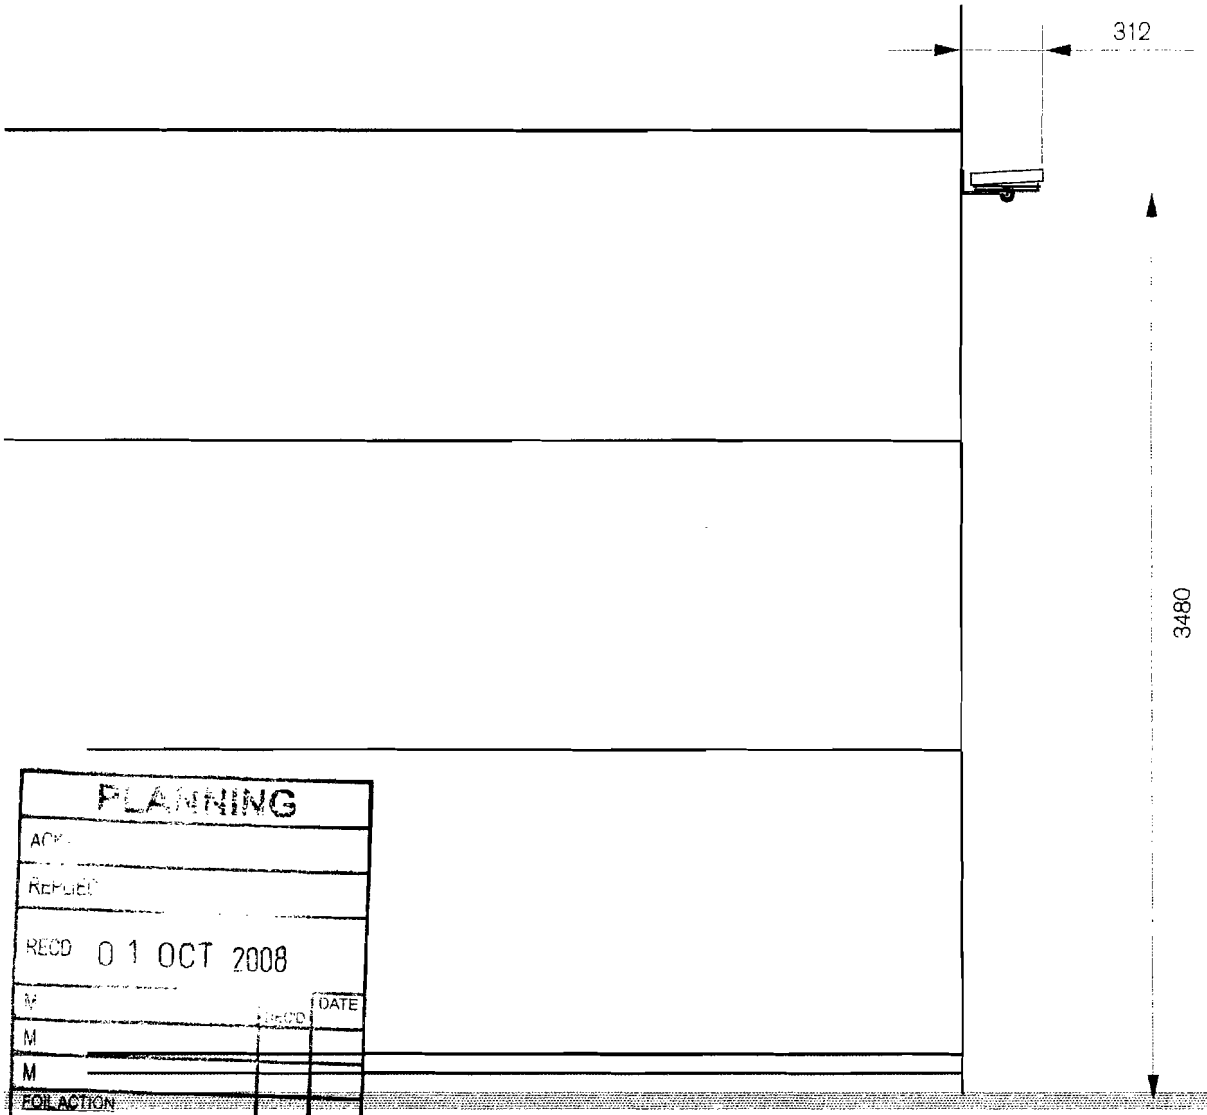

PLANNING
ACK
REPLIED
RECD 01 OCT 2008
DATE
RECD
M
M
FOR ACTION

Lighting Detail. 1:20

Flood and spot lights positioned 3480 mm above Ground Level in all locations.

The above casing applies for both flood (6) and spot lights (14).

Angle of module is adjustable for best illumination of building and to avoid light pollution. Angle to be fixed during installation.

Each light is 36W, purple coloured LEDs, fixed colour.
Angle of beam 6 degrees (spot) or 25 degrees (flood)

ENDPOINT LTD.
165 TOWER BRIDGE ROAD
LONDON SE1 3LW

TEL: 020 7089 2570
FAX: 020 7089 2571
www.endpoint.co.uk

THIS DRAWING IS NOT TO BE USED FOR MANUFACTURE WITHOUT THE EXPRESS WRITTEN APPROVAL OF THE CLIENT

© ENDPOINT LTD
CONFIDENTIAL
UNAUTHORISED COPYING, DISCLOSURE & DISTRIBUTION PROHIBITED

TITLE: 404 : Manchester CC Deansgate Locks - Lighting Detail

MATERIAL			SHRINKAGE
FINISH		GENERAL WALL	GENERAL DRAFT
DRAWN BY	JO	CHECKED	SCALE 1:20 @ A3

THIRD ANGLE PROJECTION

TOLERANCES
UNLESS OTHERWISE STATED
3 ±0.5
0.0 ±0.1
0.00 ±0.05

ALL DIMENSIONS IN mm

DRG No. **404 - 108 - D**